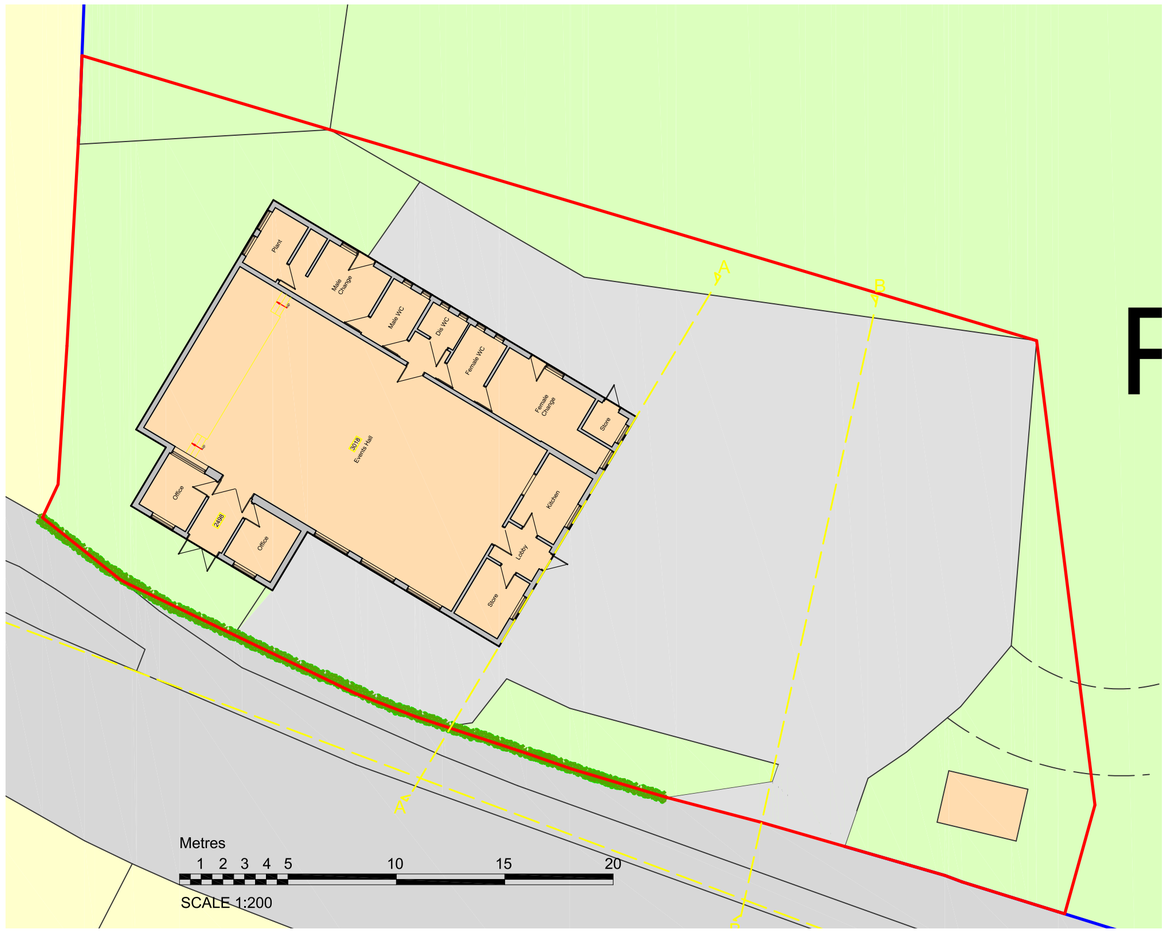

Site plan as existing @1:200



Site plan as proposed @1:200



Section A as existing

Metres

1 2 3 4 5 10 15 20

SCALE 1:200

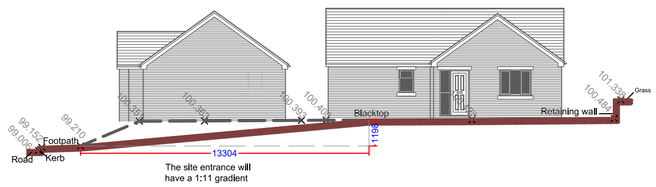

Section A as proposed

Metres

1 2 3 4 5 10 15 20

SCALE 1:200

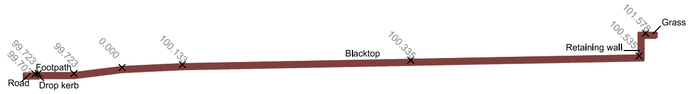

Section B

Metres

1 2 3 4 5 10 15 20

SCALE 1:200

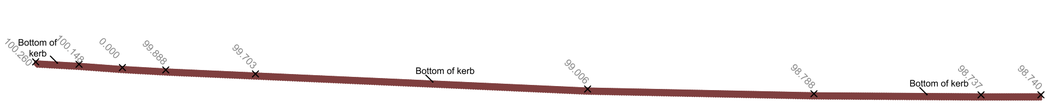

Section C

Metres

1 2 3 4 5 10 15 20

SCALE 1:200

N

DBD Architectural Consultancy Ltd ©2017

1. Copyright is vested with DBD Architectural Consultancy Ltd.

2. All dimensions to be checked on site before proceeding.

3. Contractor to check/adjust dimensions of new work to suit existing conditions.
Do not assume existing structure or details are plumb, square or level.

4. Contractor must notify the architect of any discrepancies before proceeding.

5. All drawings to be read in conjunction with all other consultants drawings and specs.

Rev.	Date.	Description
A	15.08.18	Minor amendments

DBD Architectural Consultancy

DBD Architectural Consultancy Ltd
50 Broad Street, Leek,
Staffordshire, ST13 5NS
01538 383118
mail@dbdconsultants.co.uk
www.dbdconsultants.co.uk

Client: Paul Hammonds

Project: Demolition of village hall and replace with dwellings.

Title: Sections through the site

Stage: Planning
Size: A2
Scale: 1:200
Date: 30.10.17
Job No. 1746-100
Drawing Number: PL 24A