
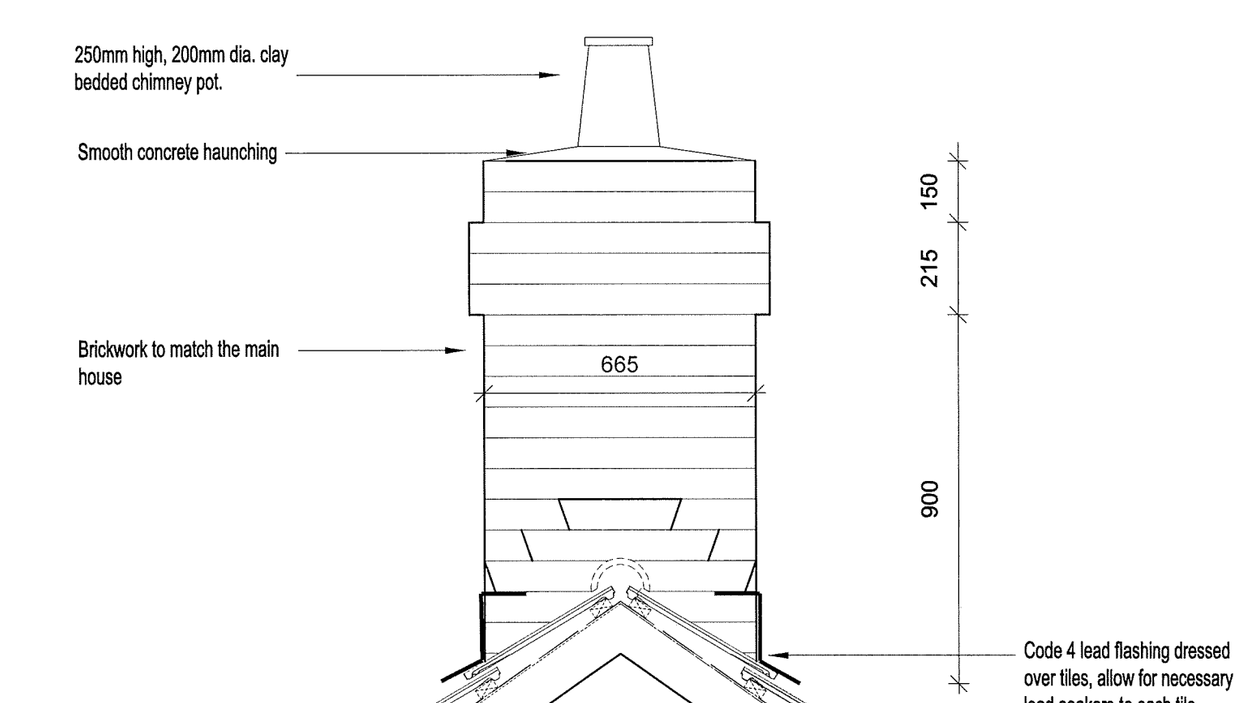


SIDE ELEVATION

35° Roof Pitch

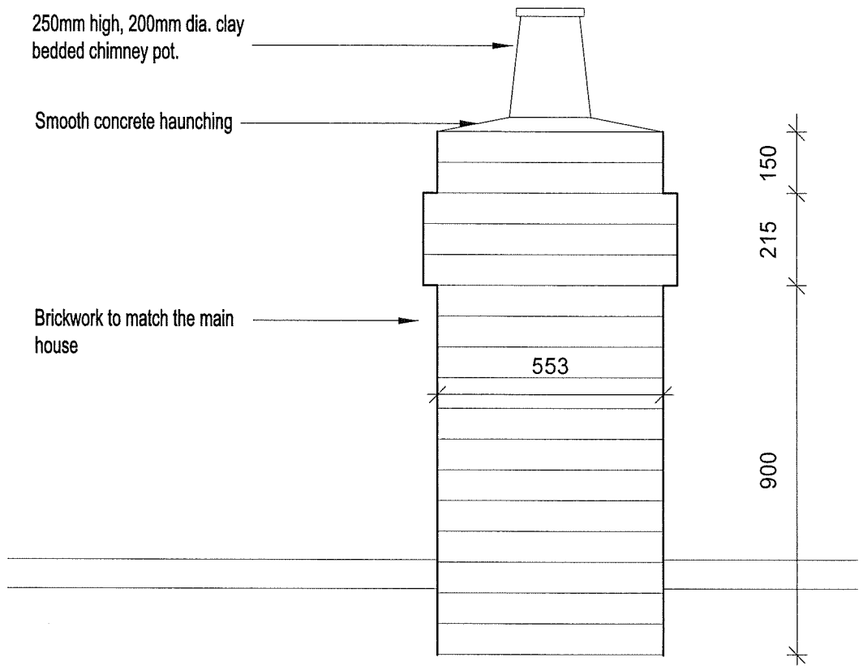

FRONT ELEVATION

Revisions:

Taylor Wimpey

Title:

CHIMNEY DETAIL

PLOTS 44 - 50

'RIVERSIDE MILL'
UPPER TEAN.

Drg No: 12712 - CHIMNEY - 2

Scale: N.T.S. Date: April 2010

Drawn By: IJD Designed By: IJD

Taylor Wimpey Midlands
Unit 2 Tournament Court, Edgehill Drive, Warwick CV34 6LG
Tel:- 01926 516 900 Fax:- 01926 516 901