



GROUND FLOOR PLAN

SCALE 1:50

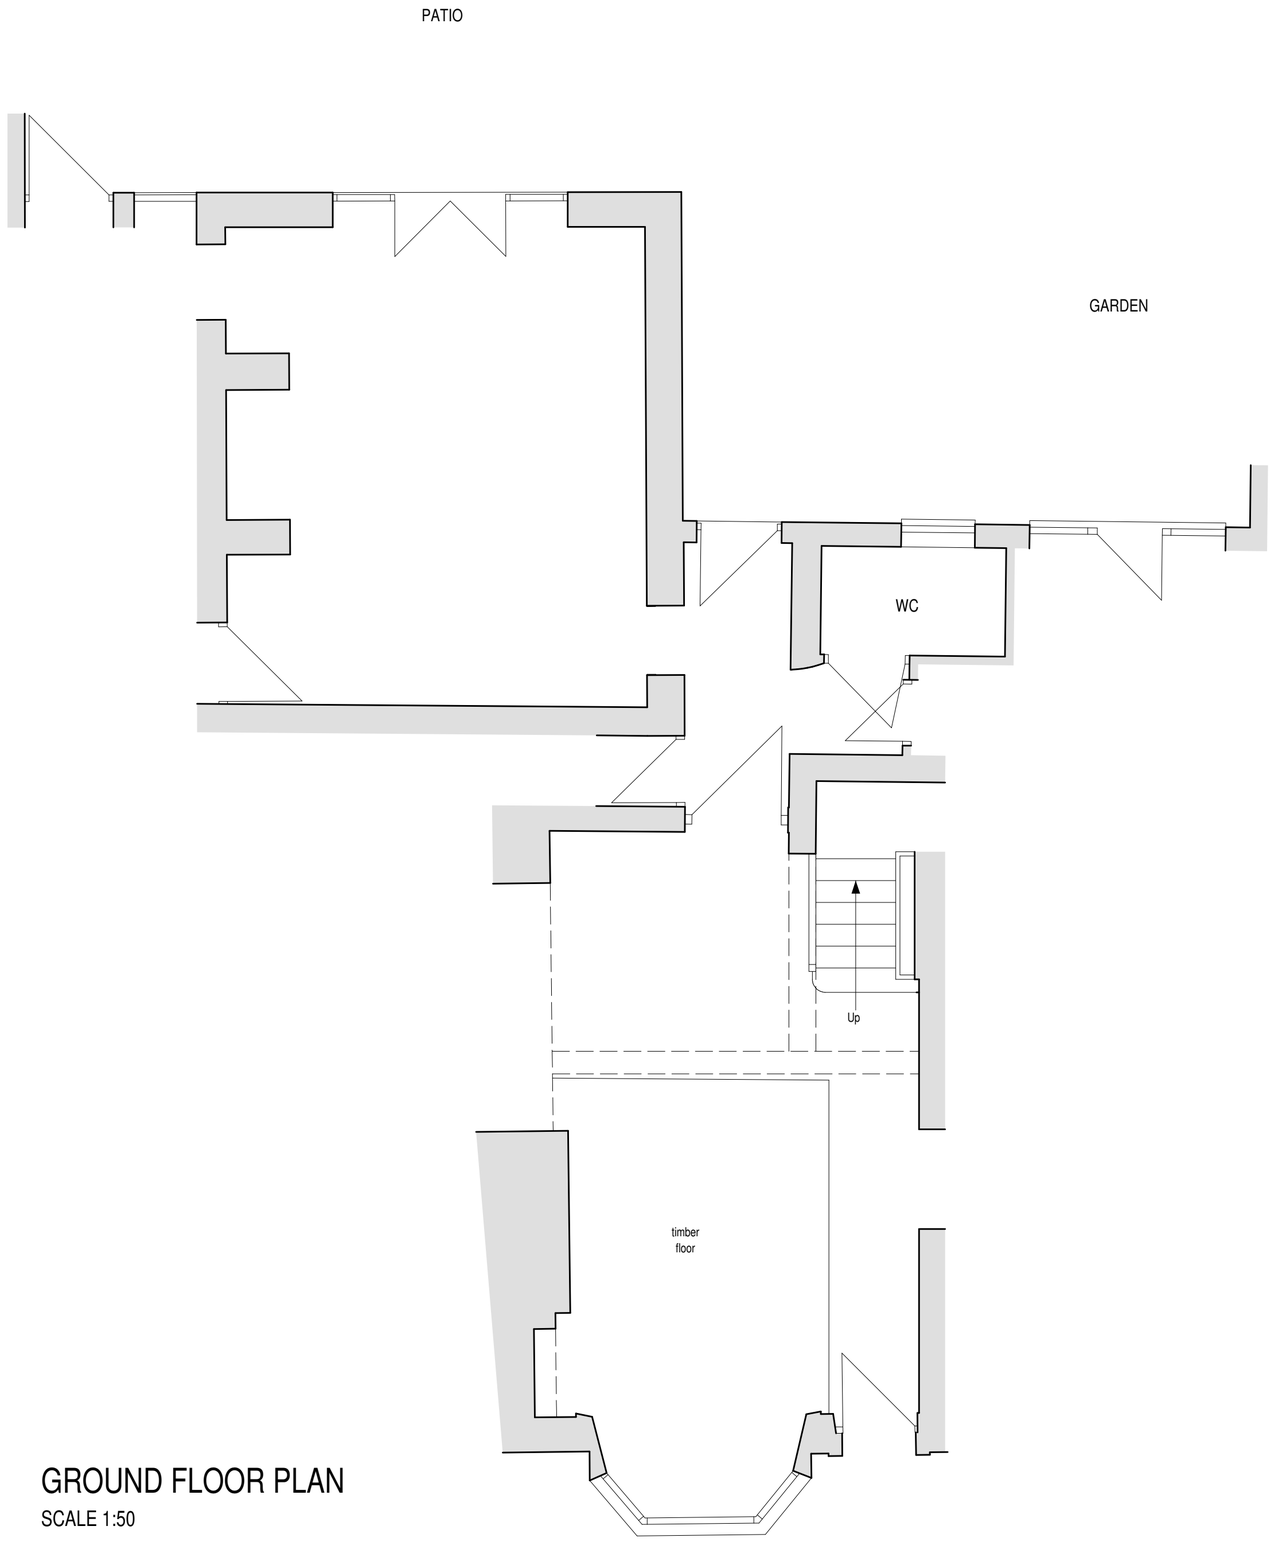

REAR ELEVATION

SCALE 1:100

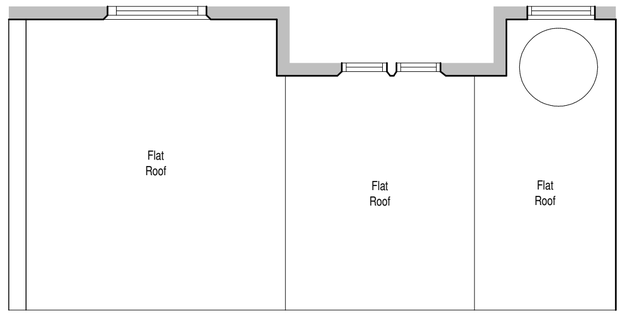


PART ROOF PLAN

SCALE 1:50



scale bar @ 1:100

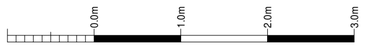

scale bar @ 1:50

MR P KENT-BAGGULEY

62 ST. EDWARD STREET,
LEEK,
STAFFS,
ST13 5DL.

REVISED EXISTING CONDITIONS

Date	Sheet	Scale
DECEMBER 2009	A2	1:50, 1:100
Drg No.	Rev.	Drawn
2009-1664-06	-	ASR

Rev.

SAMMONS Architectural LIMITED
Chartered Institute of Architectural Technologists

10 Cawdry Buildings, Fountain Street, Leek. ST13 6JP
Telephone + Fax 01538 386002
E-mail: info@sammonsltd.co.uk

This drawing is copyright. Do not scale.
All dimensions must be checked prior to commencement.