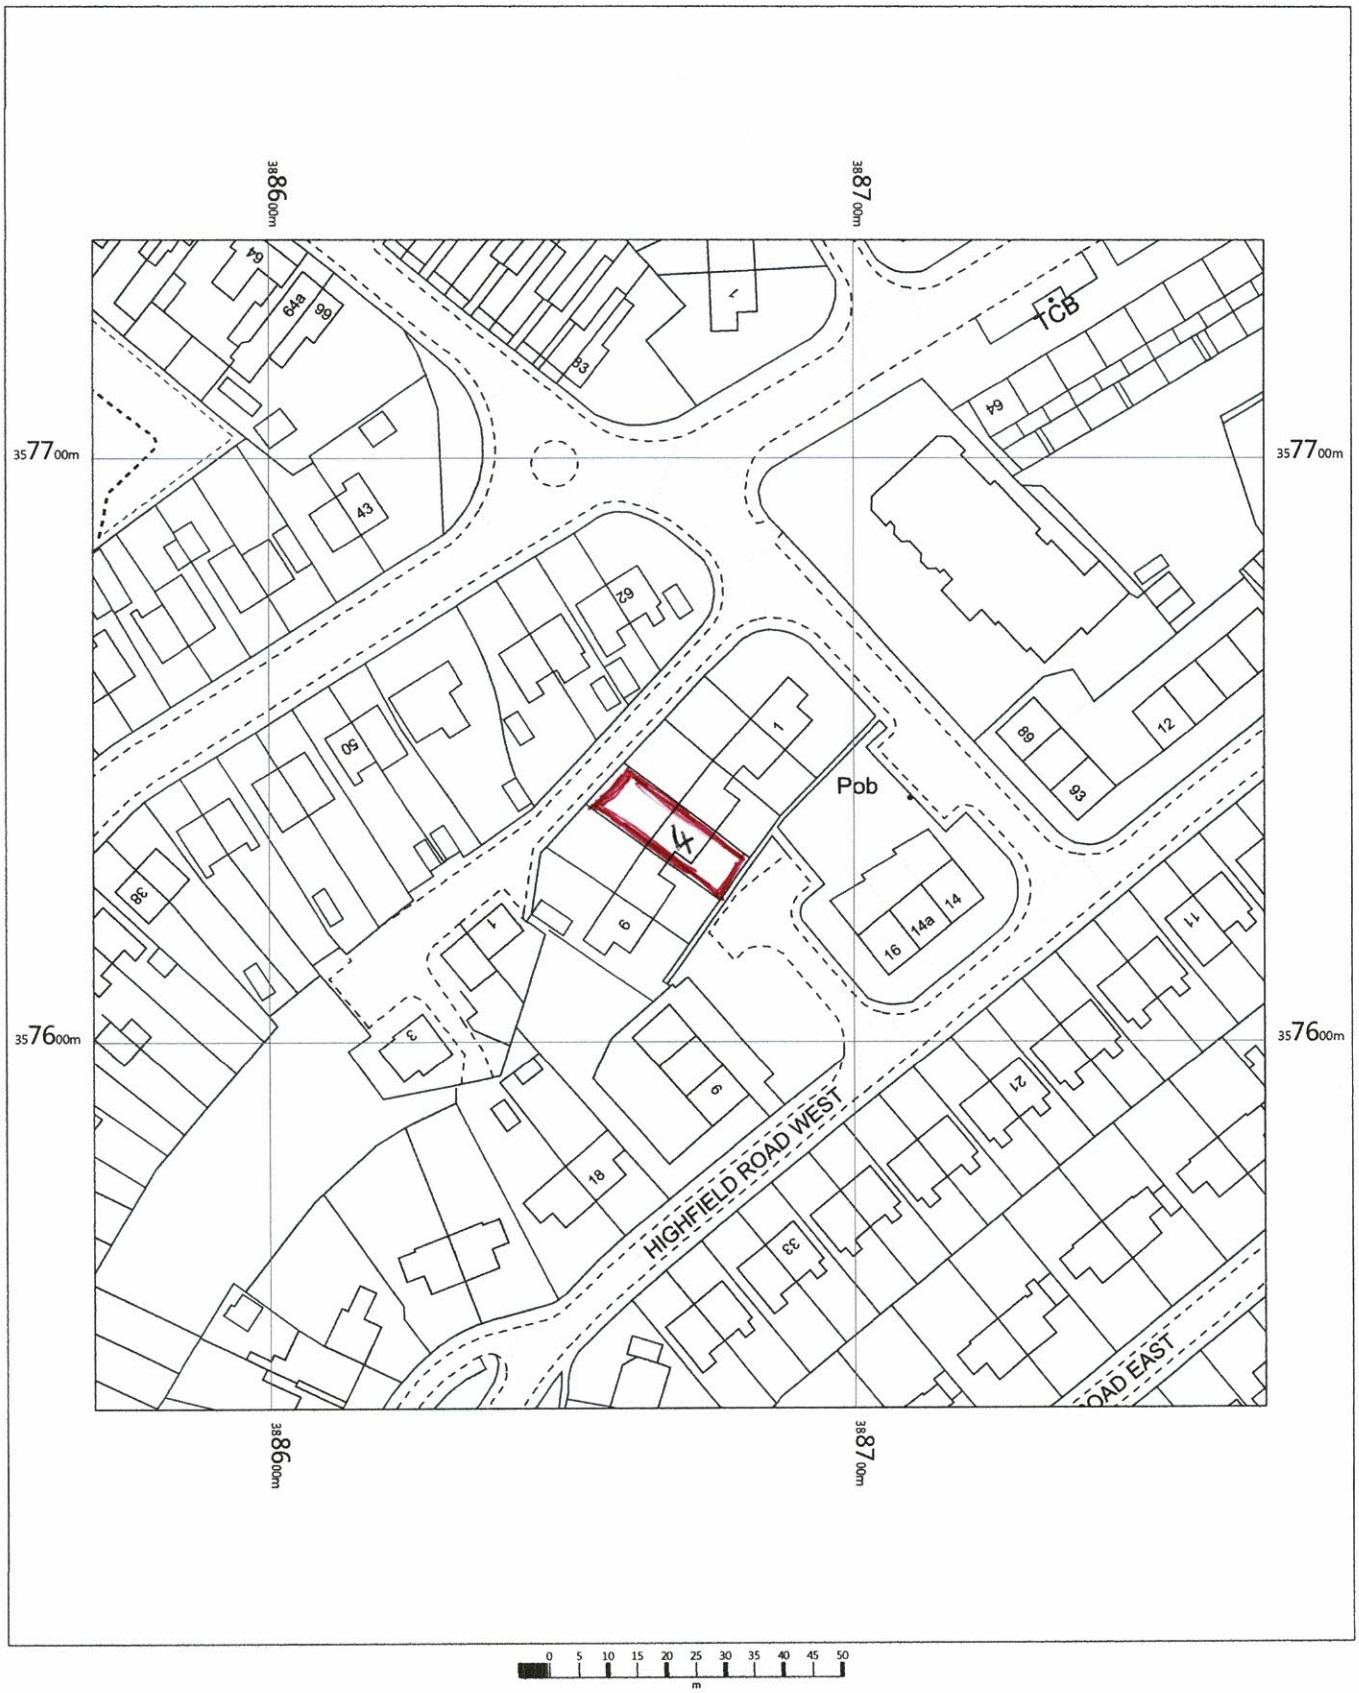

4 HIGHFIELD PLACE
BIDDULPH
ST8 6HE

OS MasterMap 1250/2500/10000 scale
Monday, July 2, 2018, ID: BW1-00724031
www.blackwellmapping.co.uk

1:1250 scale print at A4, Centre: 388670 E, 357637 N

©Crown Copyright Ordnance Survey. Licence no. 100041041

N

BLACKWELL'S
www.blackwellmapping.co.uk
TEL: 0114 268 7658
maps.sheffield@blackwell.co.uk