

Metres
0.1 0.2 0.3 0.4 0.5 1
SCALE 1:10

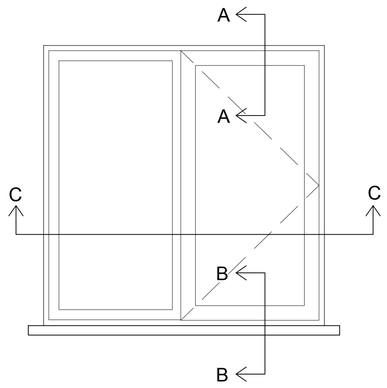

TYPICAL ALUMINIUM WINDOW TO EXTENSION
ANTHRACITE GREY POWDER COAT FINISH (WG.09, 12, 13)


SCALE 1:10

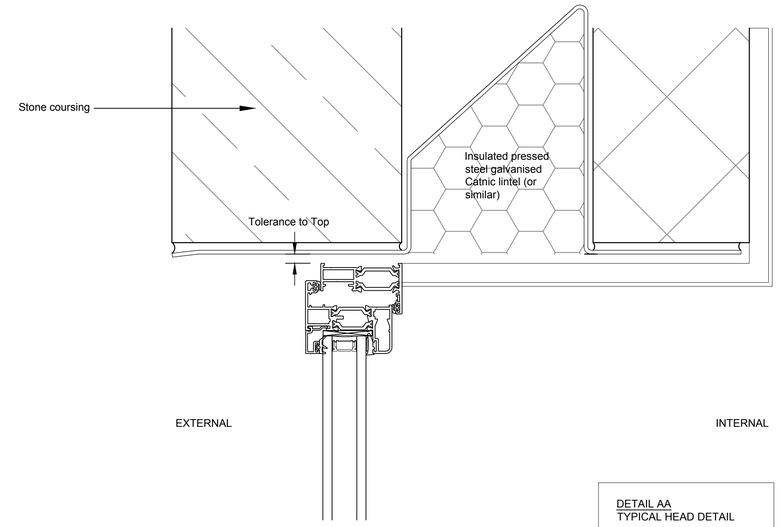

DETAIL AA
TYPICAL HEAD DETAIL

SCALE 1:2


DETAIL AA

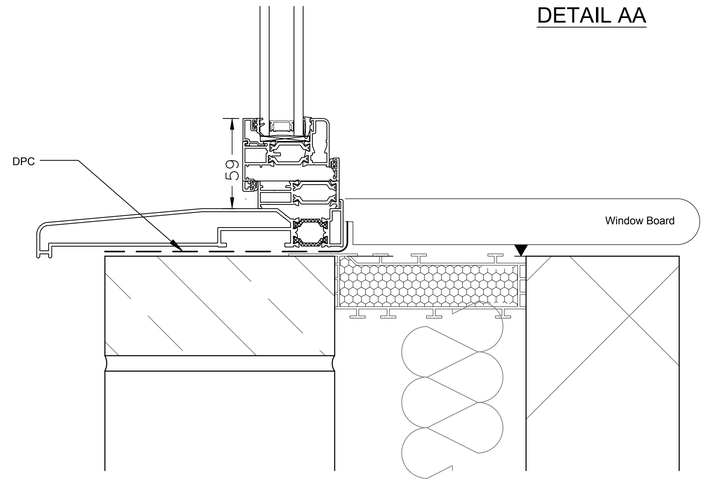

DETAIL BB
TYPICAL CILL DETAIL

SCALE 1:2

DETAIL BB

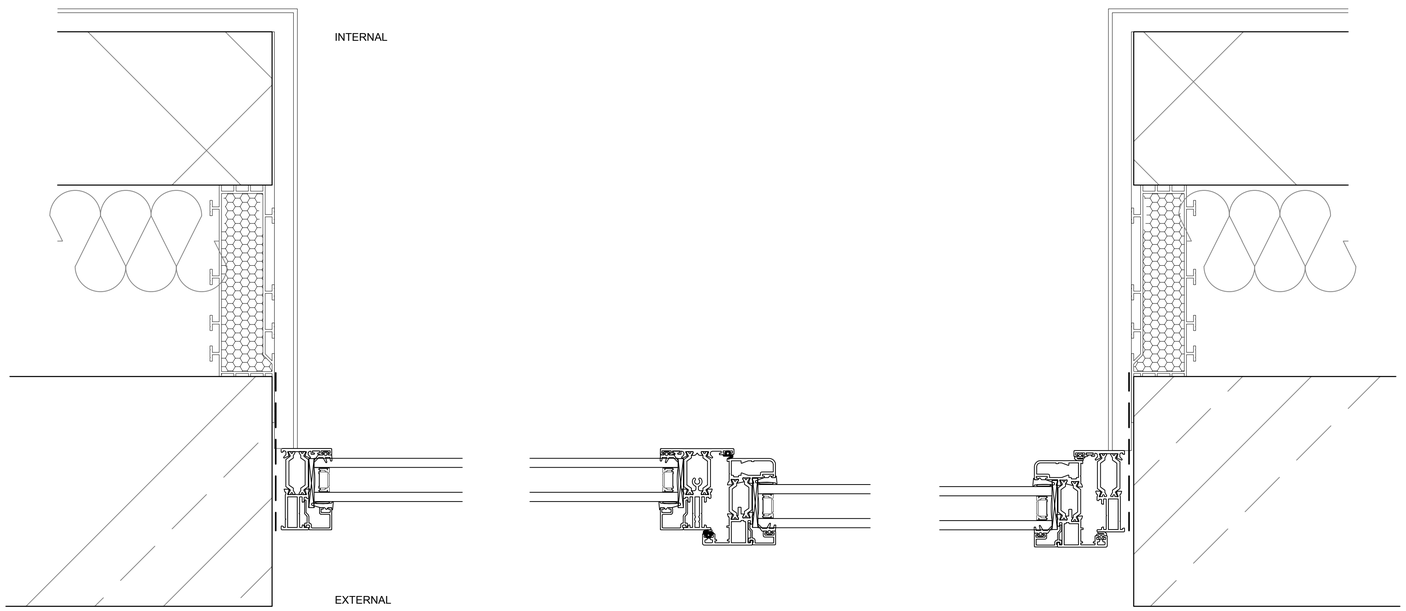

DETAIL CC
TYPICAL SECTION DETAIL

SCALE 1:2

DETAIL CC

Millimetres
20 40 60 80 100 200
SCALE 1:2

revisions

ref	date		drawn	chk'd
A	09/08/18	Minor revision to WG.09 elevation	KMM	CIM

notes for construction

Dimensions shall be checked and verified prior to work being commenced on site

Hayes & Partners
Architects
Historic Building Consultants

Atlas House
Old Hall Street
Macclesfield Cheshire SK10 2DT
Telephone 01625 426218
Fax 01625 511 732
hp@hayesandpartners.co.uk

job

Cloud House Farm
Toft Green, Congleton
CW12 3QF
for Mr & Mrs Needham

Typical Details to Aluminium Windows

scale	1:10 and 1:2@A1		
date	July 2018		
drawn	KM	checked	CM
number	3590_31_01	revision	A