
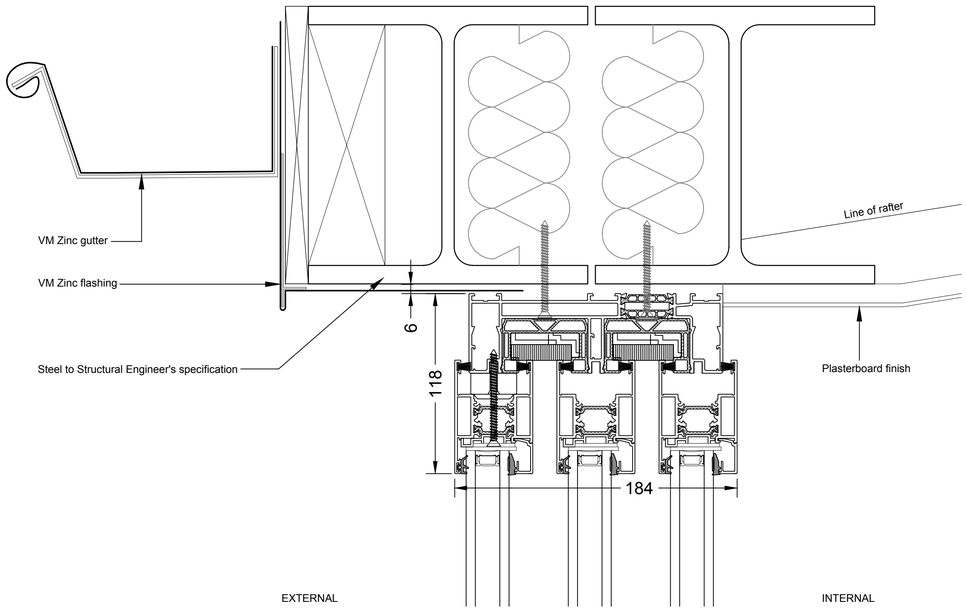


TYPICAL HEAD DETAIL TO TRIPLE TRACK SLIDING DOORS

SCALE 1:2


DETAIL AA

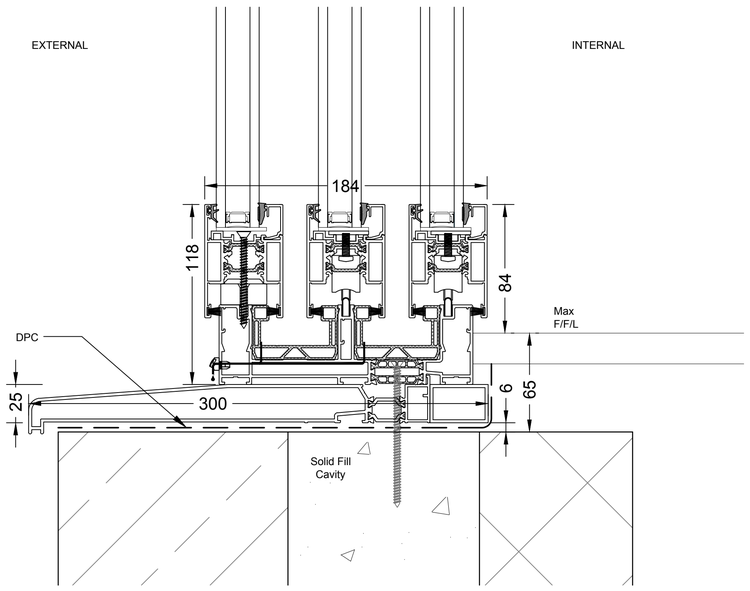

TYPICAL 300mm CILL DETAIL TO SLIDING DOORS


SCALE 1:2

DETAIL BB

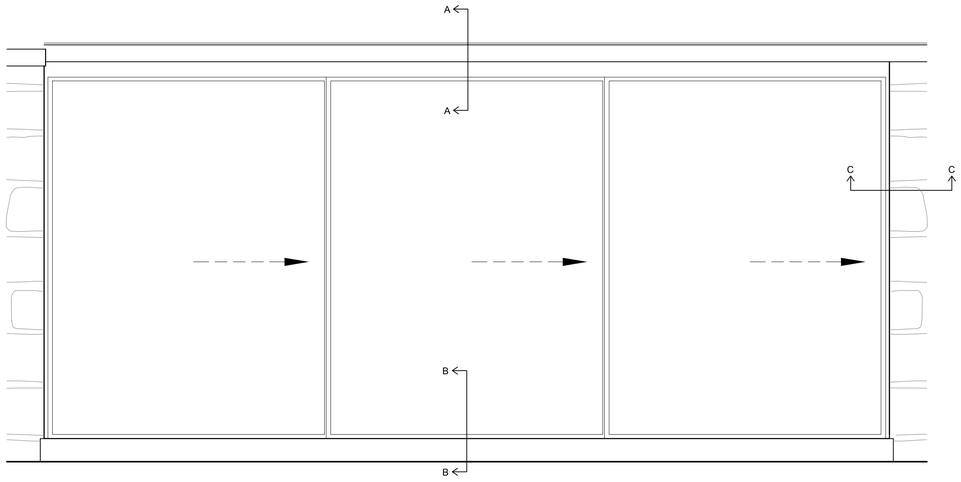

TYPICAL 3-BAY SLIDING DOOR
ALUMINIUM FRAME, ANTHRACITE GREY POWDER COAT FINISH

SCALE 1:20

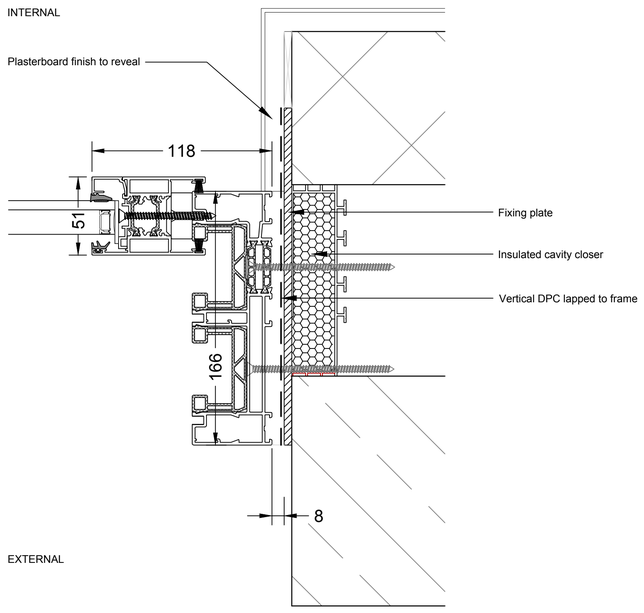

TYPICAL JAMB DETAIL TO TRIPLE TRACK SLIDING DOORS
ALUMINIUM ANTHRACITE GREY POWDER COAT FINISH
(INNER FIXED)

SCALE 1:2

DETAIL CC

Millimetres
20 40 60 80 100 200

SCALE 1:2

revisions

ref	date		drawn	chk'd
-	-	-	-	-

notes for construction

Dimensions shall be checked and verified prior to work being commenced on site

Hayes & Partners

Architects
Historic Building Consultants

Atlas House
Old Hall Street
Macclesfield Cheshire SK10 2DT
Telephone 01625 426218
Fax 01625 511 732
hp@hayesandpartners.co.uk

job

Cloud House Farm
Toft Green, Congleton
CW12 3QF
for Mr & Mrs Needham

Typical Details to Aluminium sliding doors

scale	1:20 and 1:2@A1		
date	July 2018		
drawn	KM	checked	CM
number	3590_32_01	revision	-