

EXISTING WEST ELEVATION
SCALE 1:100




EXISTING EAST ELEVATION




EXISTING SOUTH ELEVATION




EXISTING NORTH ELEVATION

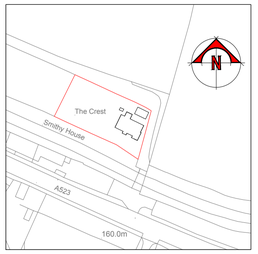


LOCATION PLAN
SCALE 1:1250

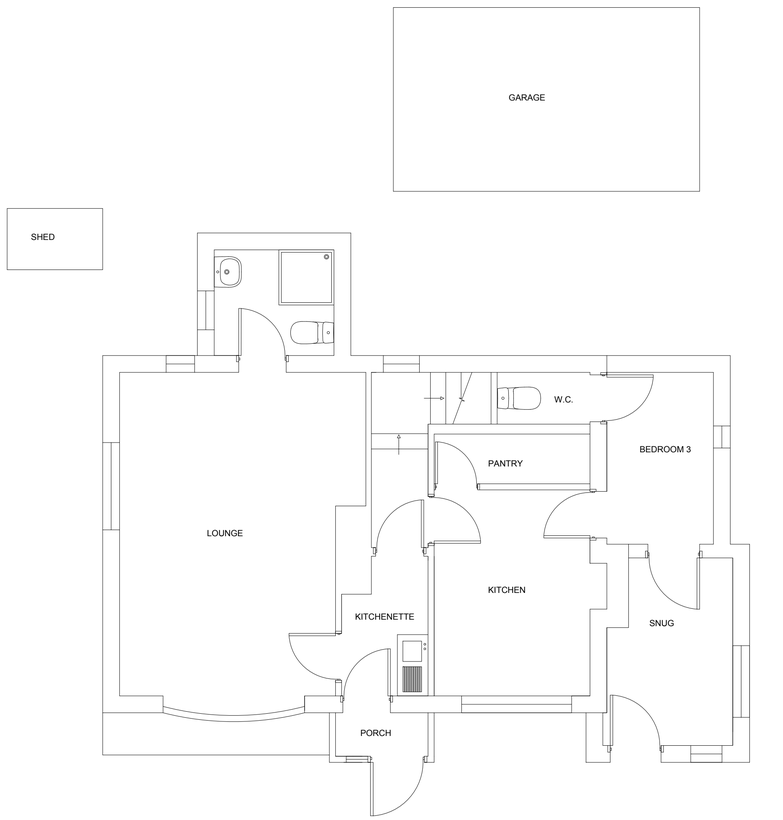

EXISTING GROUND FLOOR PLAN
Scale 1:50

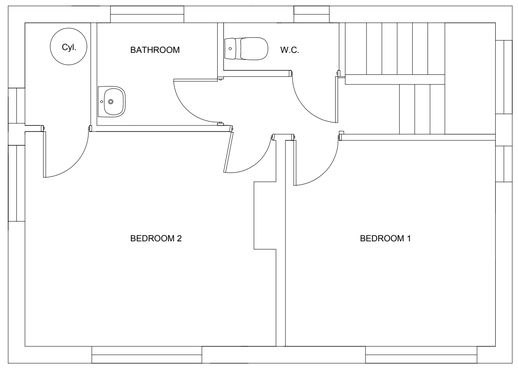

EXISTING FIRST FLOOR PLAN

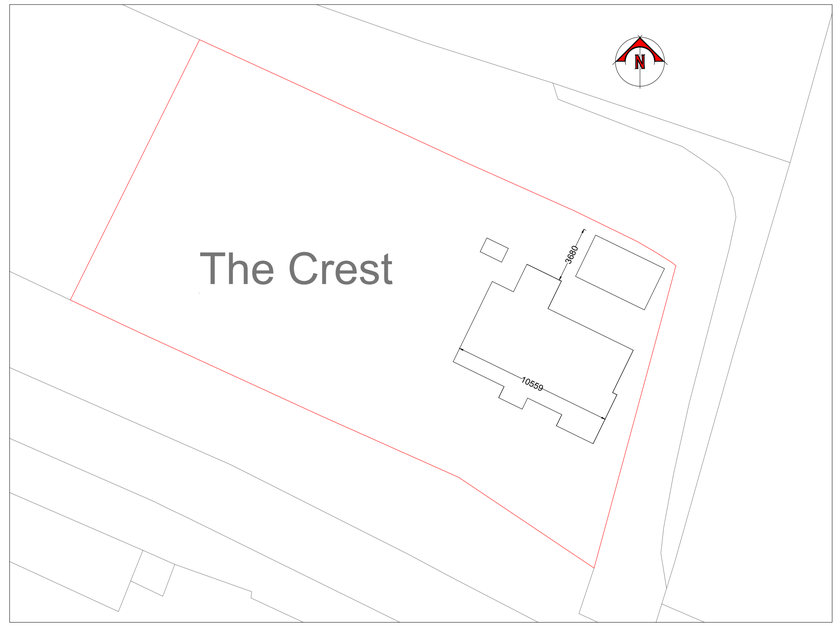

EXISTING BLOCK & SITE PLAN
SCALE 1:200

BIBBY DESIGN	
Client:	Mr D J Syson
Project:	The Crest, Rushton Spencer, Macclesfied, SK11 0SE
Drawing No:	BD298-18
Description:	Existing Plans
Date:	August 2018
Paper size:	A1