

PROPOSED WEST ELEVATION
SCALE 1:100




PROPOSED EAST ELEVATION




PROPOSED SOUTH ELEVATION




PROPOSED NORTH ELEVATION

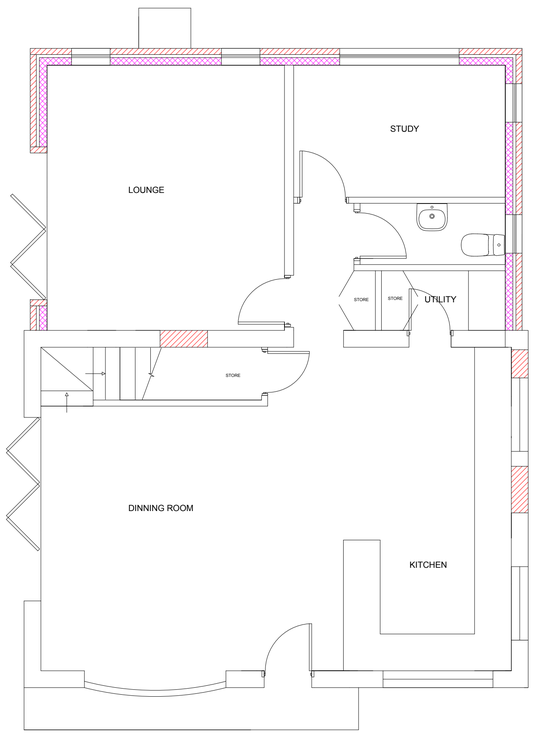

PROPOSED GROUND FLOOR PLAN
SCALE 1:50

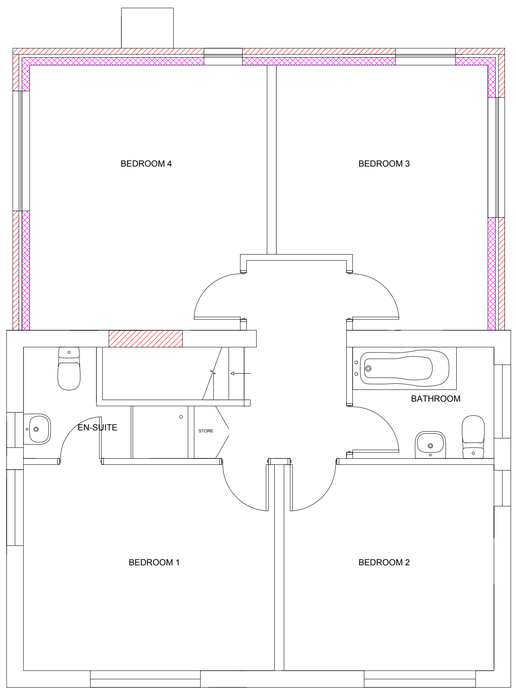

PROPOSED FIRST FLOOR PLAN

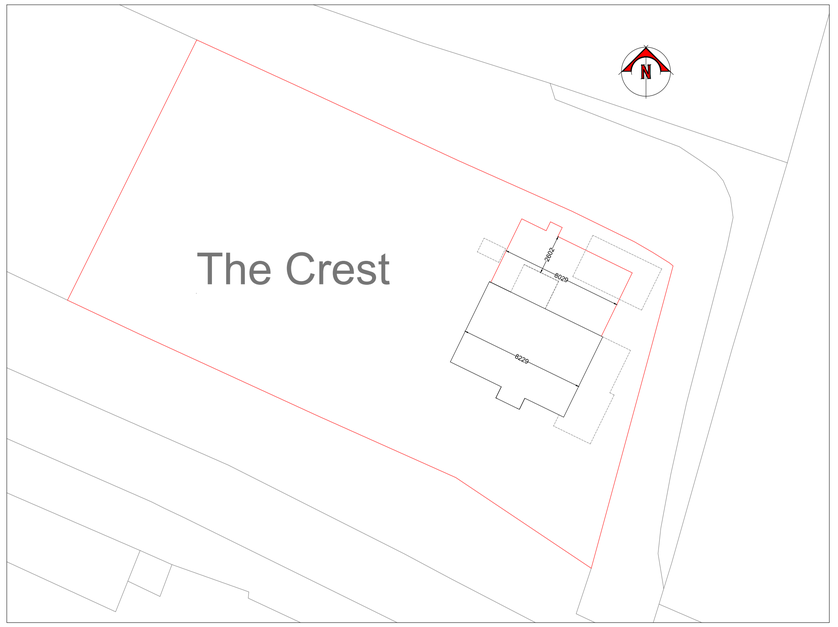

PROPOSED SITE & BLOCK PLAN
SCALE 1:200

BIBBY DESIGN	
Client:	Mr D J Syson
Project:	The Crest, Rushton Spencer, Macclesfied, SK11 0SE
Drawing No:	BD299-18
Description:	Proposed Plans
Date:	August 2018
Paper size:	A1