

Proposed South Elevation

Scale 1 : 100



Proposed East Elevation

Scale 1 : 100



Proposed North Elevation

Scale 1 : 100

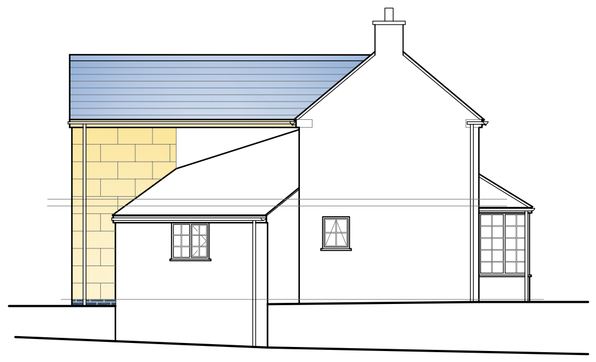

Proposed West Elevation

Scale 1 : 100

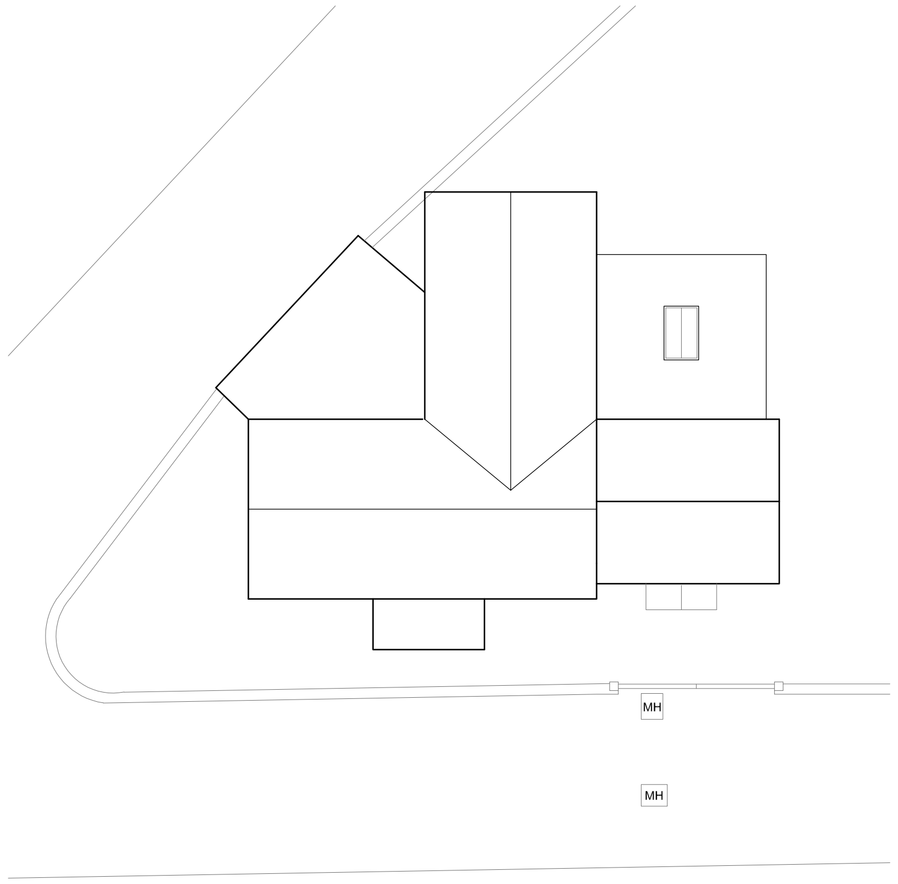

Proposed Roof Plan

Scale 1 : 100

Showing extent of existing site boundaries.



Location Plan

Scale 1 : 1250

Proposed Ground Floor Plan

Scale 1 : 50

MH

Proposed First Floor Plan

Scale 1 : 50

0m 0.5 1 1.5 2 3 4 5m

SCALE 1:50

Rev.	Revision Description	Drn			Date
A	Updated following client comments.	JG			14-04-2018

A.J.S.
Structural Design
62 Carter Street
Uttoxeter
Staffs. ST14 8EU
Tel: 01889 568056
Fax: 01889 569805

Client:

Mr & Mrs Jenkinson
Corner Cottage, Gallows Green, Alton,
Stoke-on-Trent, ST10 4BN

Title:

Proposed Two Storey Rear Extension:
Proposed Floor Plans, Elevations and Roof Plan

Drawn by:	Date:	Index No.:
JG	March 2018	

Scales:

As Shown Paper Size A1

Drawing No:	Revision
C1516 - 002	H