


© Crown Copyright 2009. All rights reserved.
Licence number 100020449

BLOCK PLAN

SCALE 1:500

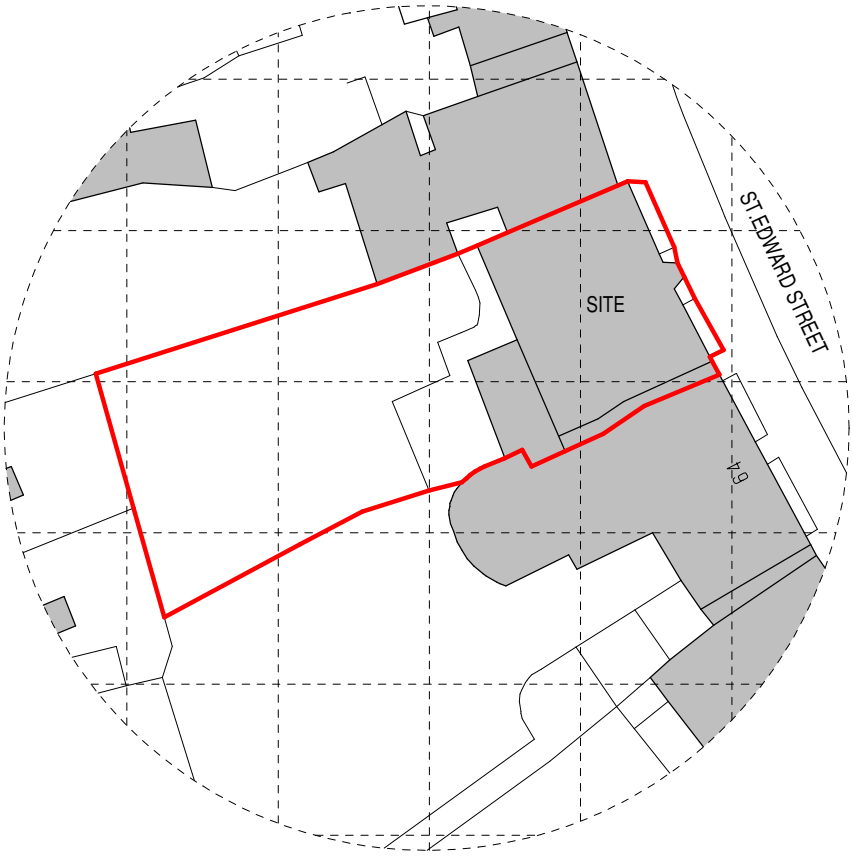

scale bar @ 1:500

MR P KENT-BAGGULEY

RETROSPECTIVE CONSENT TO REPLACE 3No DOOR/WINDOWS INCLUDING REMOVAL OF WINDOW & INSTALLATION OF FRENCH DOOR SET AT 62 ST. EDWARD STREET,
LEEK,
STAFFS,
ST13 5DL.

BLOCK PLAN

Date	Sheet	Scale
APRIL 2010	A4	1:500
Drg No.	Rev.	Drawn
2009-1664-12	-	ASR
Rev.		

SAMMONS Architectural LIMITED
Chartered Institute of Architectural Technologists
10 Cawdry Buildings, Fountain Street, Leek. ST13 6JP
Telephone + Fax 01538 386002
E-mail: info@sammonsltd.co.uk

This drawing is copyright. Do not scale.
All dimensions must be checked prior to commencement.