This drawing is copyright and should not be reproduced without permission.
The contractor is responsible for checking dimensions and levels and drainage inverts prior to commencing works - any discrepancy to be verified before proceeding. figured dimensions only to be worked to: All work to be carried out in accordance with the current Building Regulations, British Standards/Codes of practice and statutory authority bye -laws and recommendations.

Revision	Comments	Date

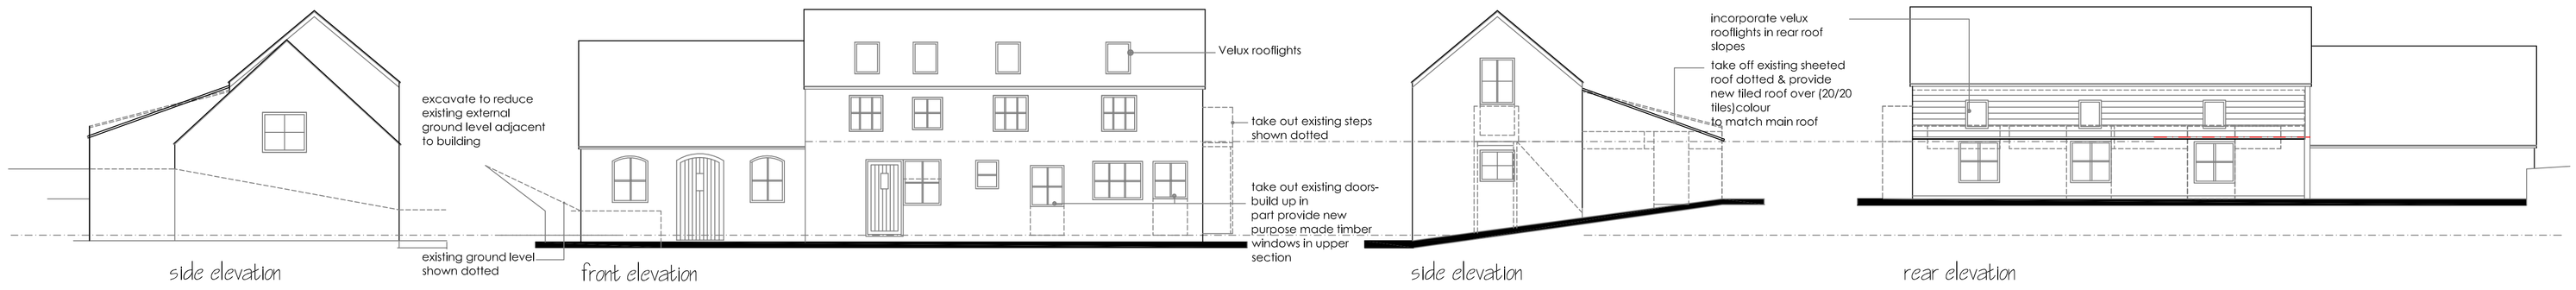

side elevation | front elevation | side elevation | rear elevation

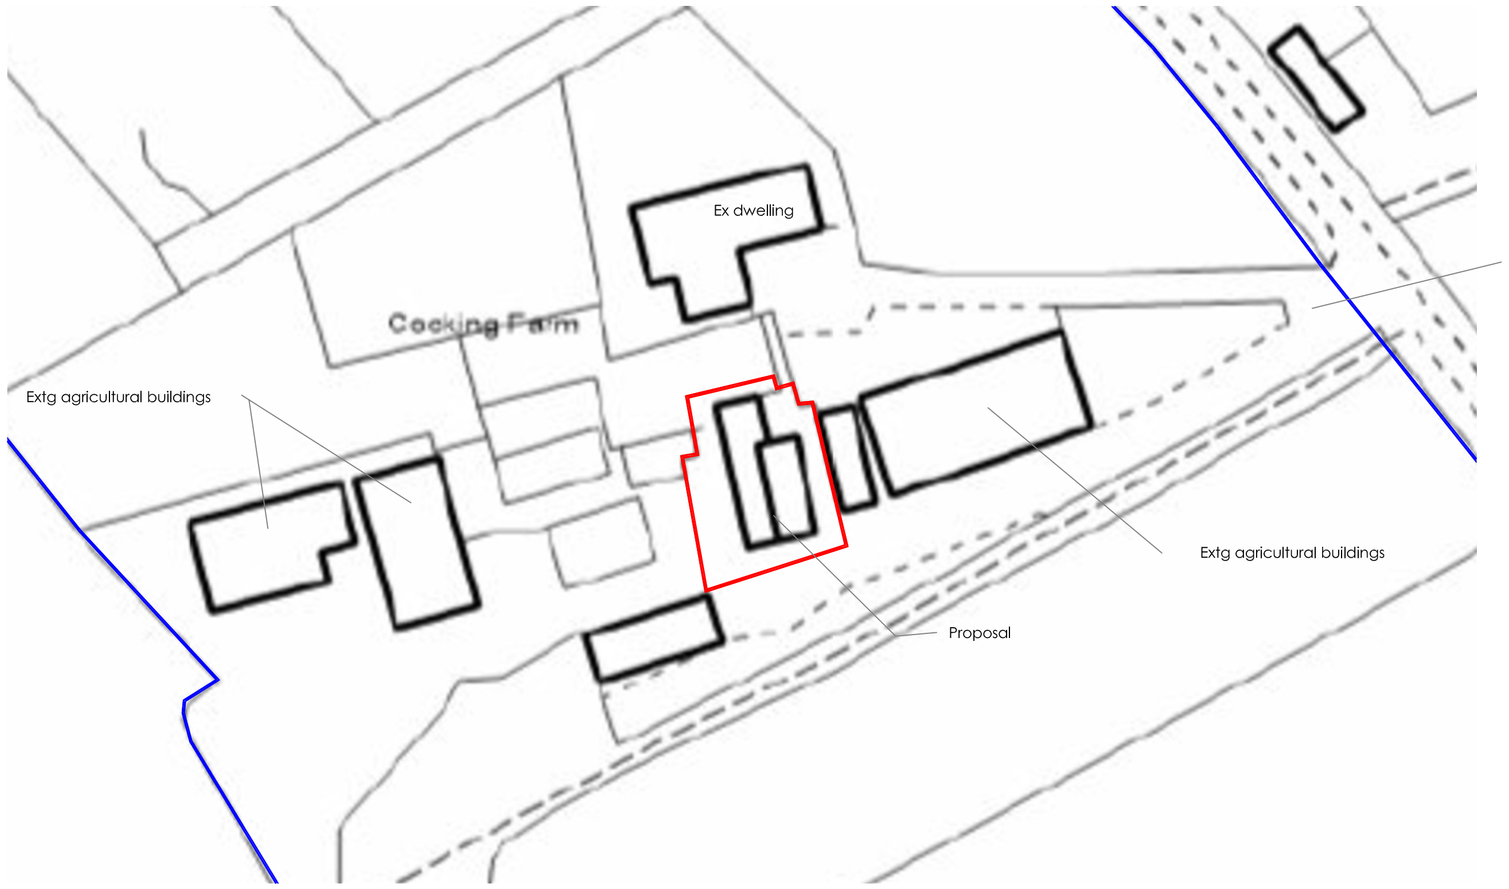

Site Plan 1 :500

20m 0 10m 20m

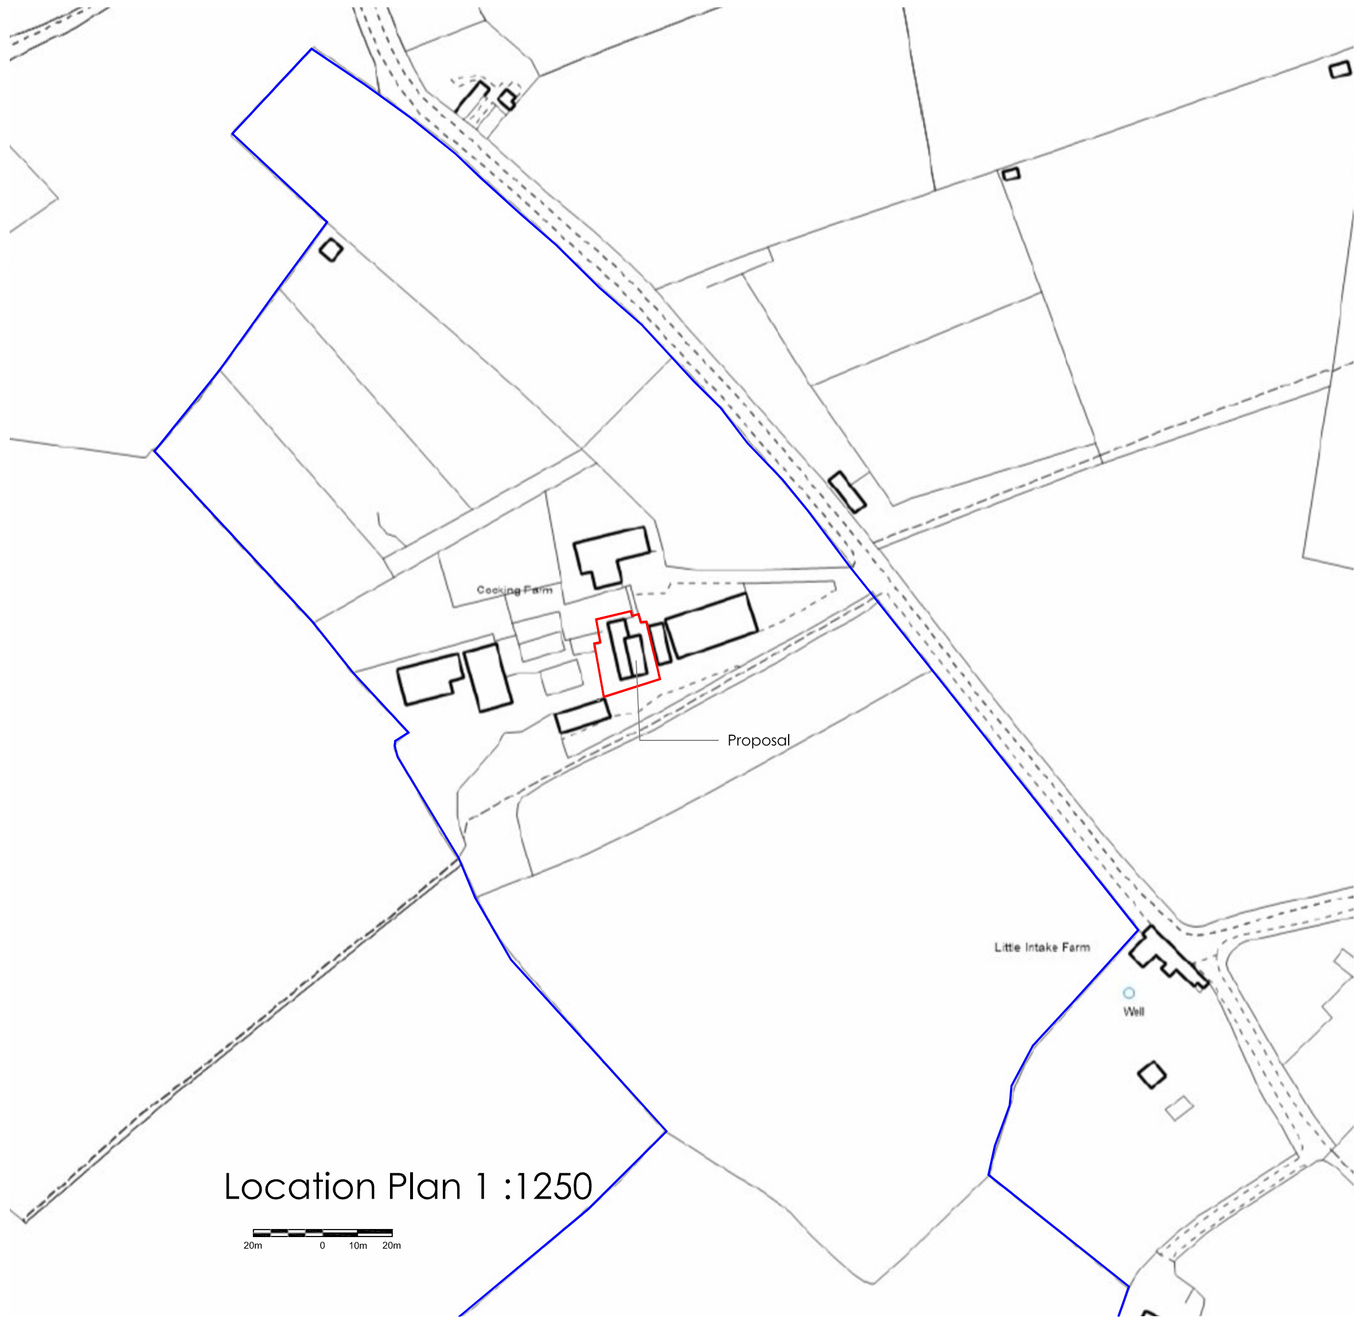

Location Plan 1 :1250

20m 0 10m 20m

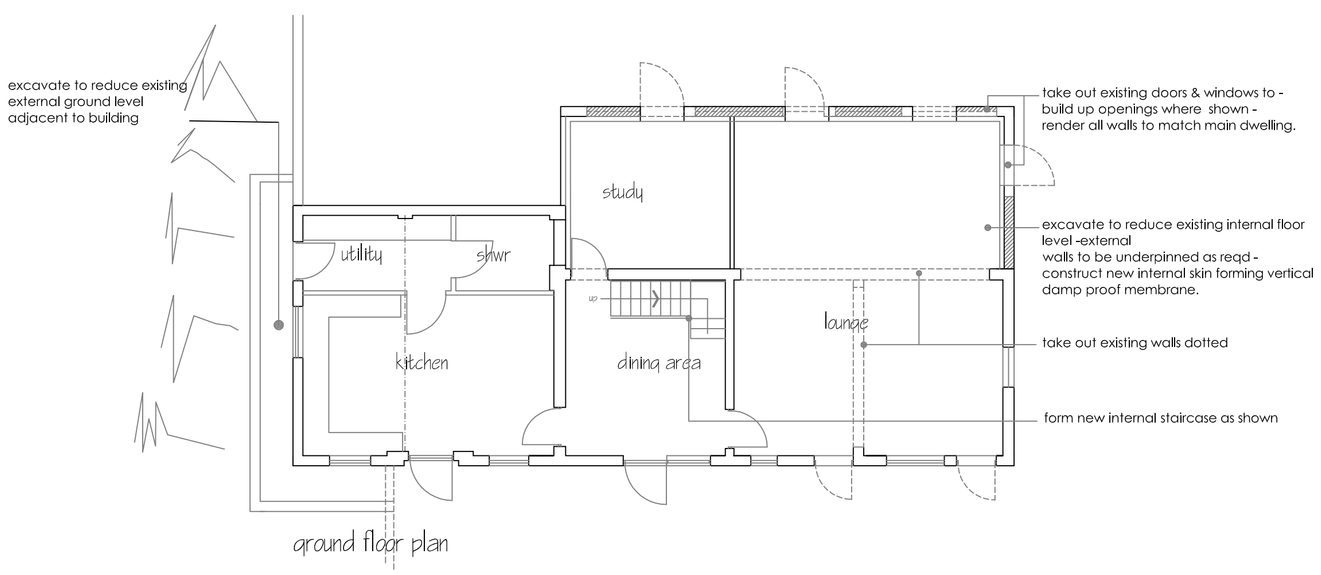

ground floor plan

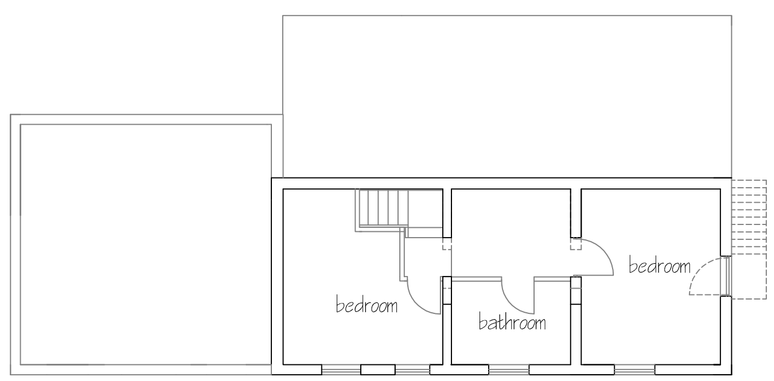

first floor plan

Robert Berry MCIAT
Architectural services
10 Truro Close, Congleton, Cheshire, CW12 3BD
t : 01260 279098 m : 07790 179093 e: robert.berry10@yahoo.co.uk

Client
Mr Parrish

Project
Proposed conversion of existing outbuilding to form ancillary Living accommodation at Cocking Farm, Sandy Lane, Caverswall. ST11 9DX

Title
Scheme layout plan

Scale @A1 1:100
Date July 2018
Drg no 1824/02 Rev