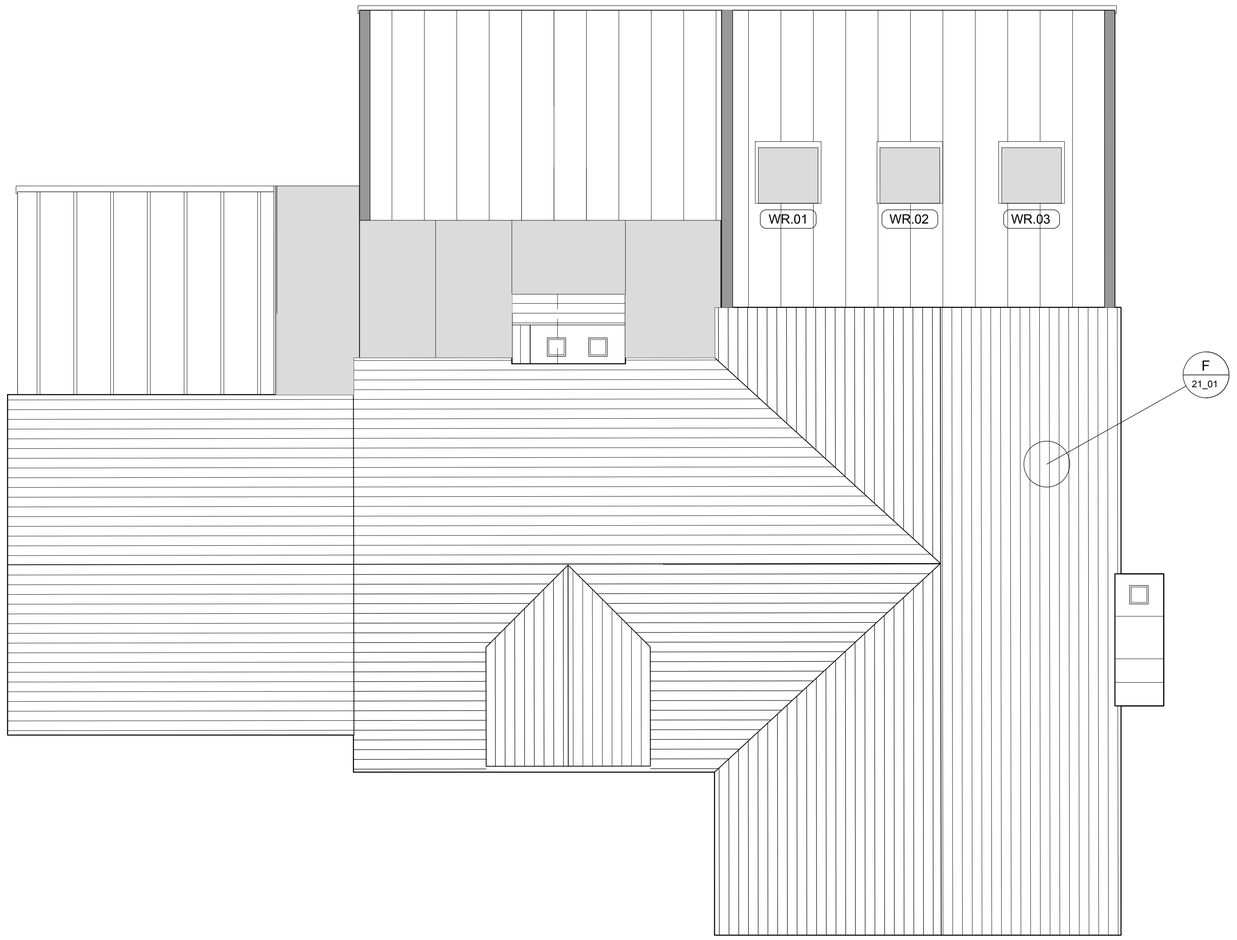


Roof Plan

Metres
01 02 03 04 05 10
SCALE 1:50

revisions

ref	date		drawn	chk'd
A	20/07/18	Detail references amended	LS	CM

notes for construction

Dimensions shall be checked and verified prior to work being commenced on site

Hayes & Partners

Architects
Historic Building Consultants

Atlas House
Old Hall Street
Macclesfield Cheshire SK10 2DT
Telephone 01625 426218
Fax 01625 511 732
hp@hayesandpartners.co.uk

job

Cloud House Farm
Toft Green, Congleton
CW12 3QF
for Mr & Mrs Needham

General Arrangement:
Roof Plan

scale	1:50 @A1		
date	April 2018		
drawn	KM	checked	CM
number	3590_11_04	revision	A