



# South East Elevation

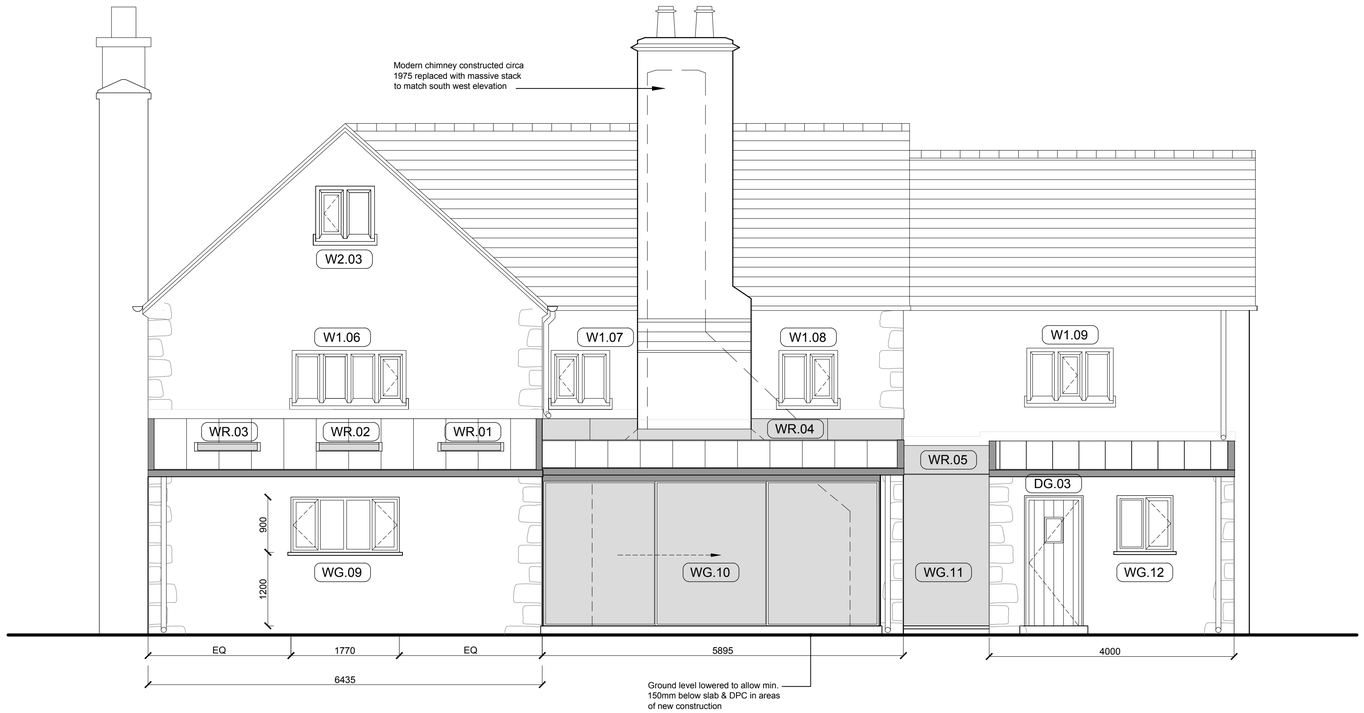


# North West Elevation

Metres
01 02 03 04 05 10
SCALE 1:50

## revisions

| ref | date | | initials |
|---|---|---|---|
| - | - | - | - |

## notes for construction

Dimensions shall be checked and verified prior to work being commenced on site


**Hayes & Partners**

**Architects**
**Historic Building Consultants**

Atlas House
Old Hall Street
Macclesfield Cheshire SK10 2DT
Telephone 01625 426218
Fax 01625 511 732
hp@atlashouse.co.uk


job

Cloud House Farm
CW12 3QF

General Arrangement:
South East & North West
Elevations

| | | | |
|---|---|---|---|
| scale | 1:50@A1 | | |
| date | April 2018 | | |
| drawn | KM | checked | |
| number | 3590_13_01 | | revision - |