


South West Elevation

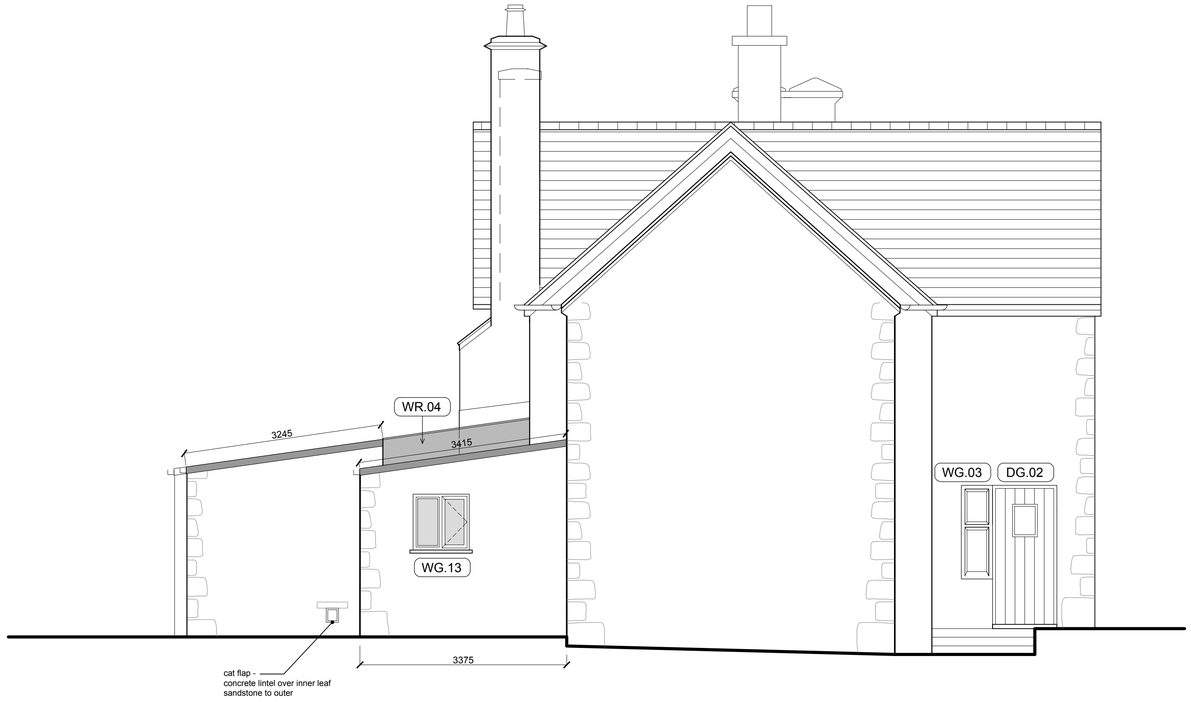

North East Elevation

Metres
01 02 03 04 05 10
SCALE 1:50

revisions

ref	date		initials
-	-	-	-

notes for construction

Dimensions shall be checked and verified prior to work being commenced on site

Hayes & Partners

Architects
Historic Building Consultants

Atlas House
Old Hall Street
Macclesfield Cheshire SK10 2DT
Telephone 01625 426218
Fax 01625 511 732
hp@atlashouse.co.uk

job

Cloud House Farm
CW12 3QF

General Arrangement:
South West & North East
Elevations

scale	1:50@A1		
date	April 2018		
drawn	KM	checked	
number	3590_13_02		revision -