Reproduced from the 71a 1:1250
Ordnance Survey map with the permission of Ordnance Survey on behalf of The Controller of Her Majesty's Stationery Office. © Crown copyright
Licence: bpArchitecture 93 High Street Biddulph Staffs ST8 6AB Licence No. 100053847

Copyright: of this drawing is vested in the Architect and it must not be copied or reproduced without consent. Approval: *This drawing is issued for Planning purposes only. Please note that paper prints of this drawing may not be an accurate reproduction of the given scale. Key dimensions are noted for reference.* Unless marked as such drawing should not be used for Construction purposes. Detailed setting out drawings will need to be supplied for Tender and Construction purposes. Figured dimensions only are to be taken from this drawing. All Dimensions and Levels are to be checked on site, prior to commencement. All contractors are to be responsible for taking and checking all dimensions relative to their work. Dimensions are in millimetres unless otherwise stated. bpArchitecture are to be advised of any variation between drawings and site conditions. This drawings is to be read in conjunction with all other consultant's drawings, specifications and schedules.....IF IN DOUBT ASK

Rev.	Drawn	Comments	Date
A	MJQ	Scale bar and North arrow added	Aug 2018

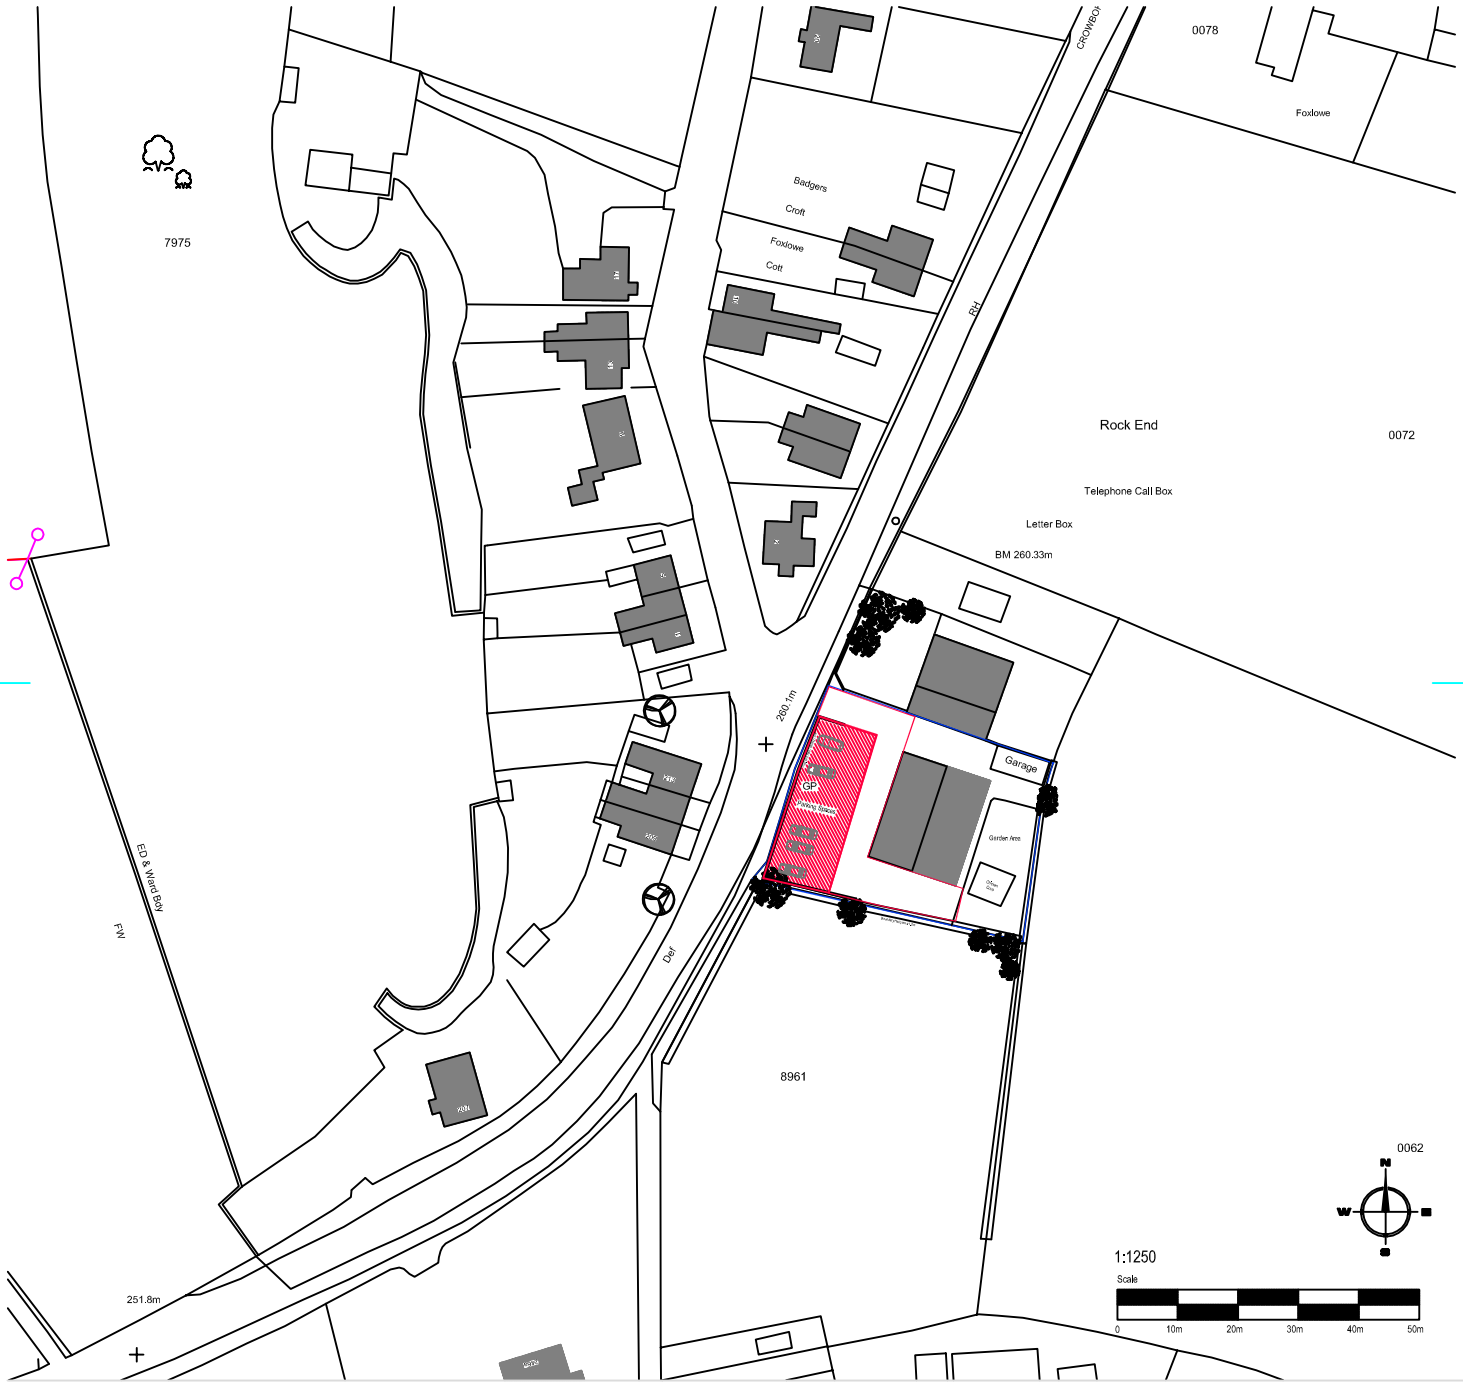

Client	Mr & Mrs Anderson	Status	RIBA 3: Planning
Project	Booths Garage, Park Lane, New Street, ST8 7NP	Date	Aug 2018
Title	Site Location Plan	Scale @A4	1:1250
Project No	Drawing No.	Drawn	MJQ
18-065_AS(0)01	Rev A	Checked	

bp Architecture
☎: 01782 515 555
✉: Enquiries@bpArchitecture.co.uk
: www.bparchitecture.co.uk
93 High Street Biddulph Staffs ST8 6AB
Architects - Interior Design - Conservation - Landscape

File Ref: H:\