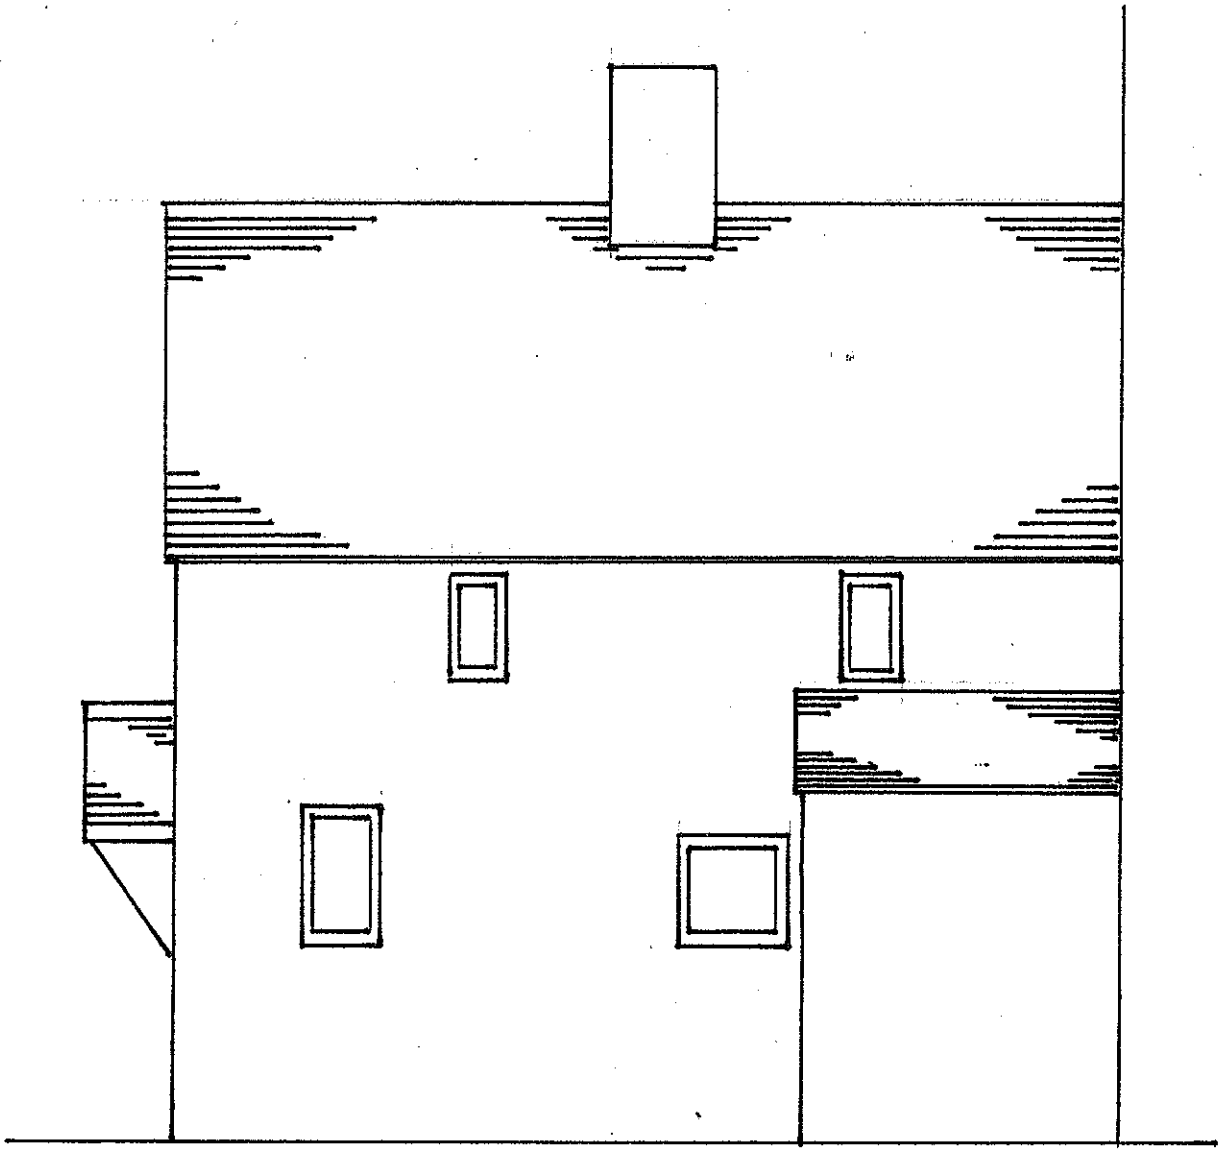

REF SMD/2018/0492				DRG No MB02
1-2 MAJORS BARN, STAFFS ST10 1PY	SIDE PROPOSED ELEVATION	SCALE 1:50 A4	29 JUL 2018	