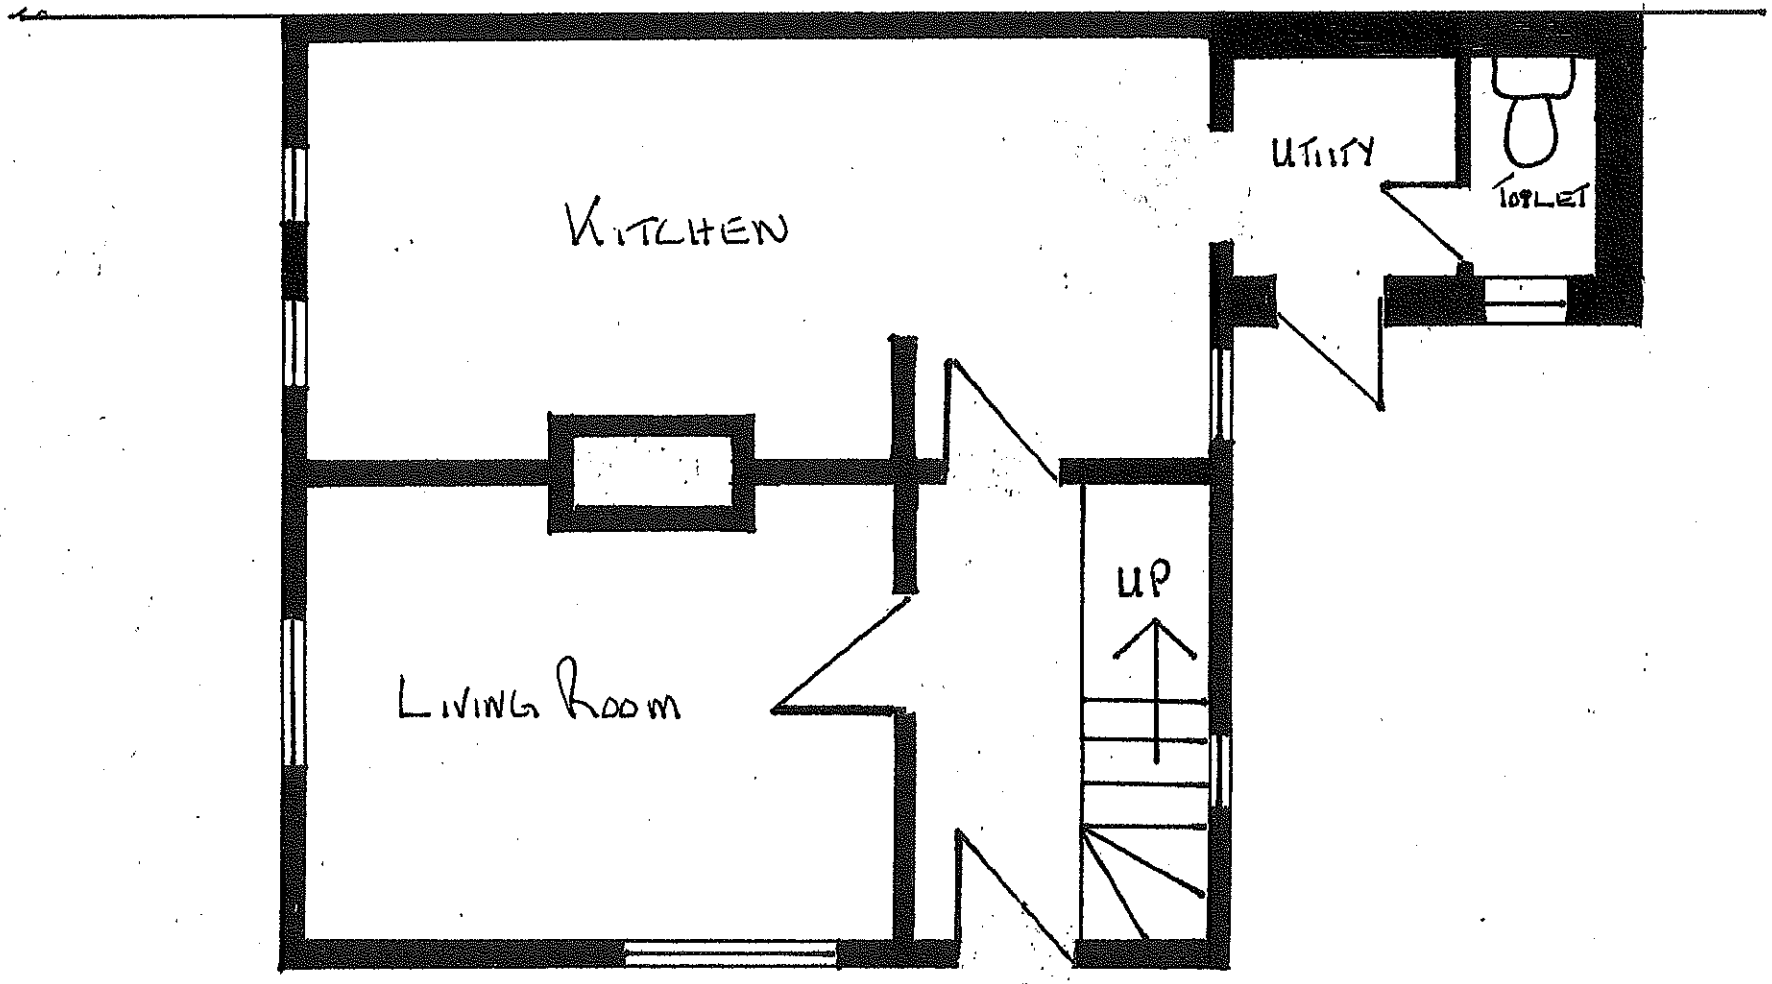

REF SMD/2018/0492			DRG NO MBOG
1-2 MAJORS BARN, STAFFS STIOIPY	PROPOSED FLOOR PLAN	SCALE 1:50 A4	29 JUL 2018