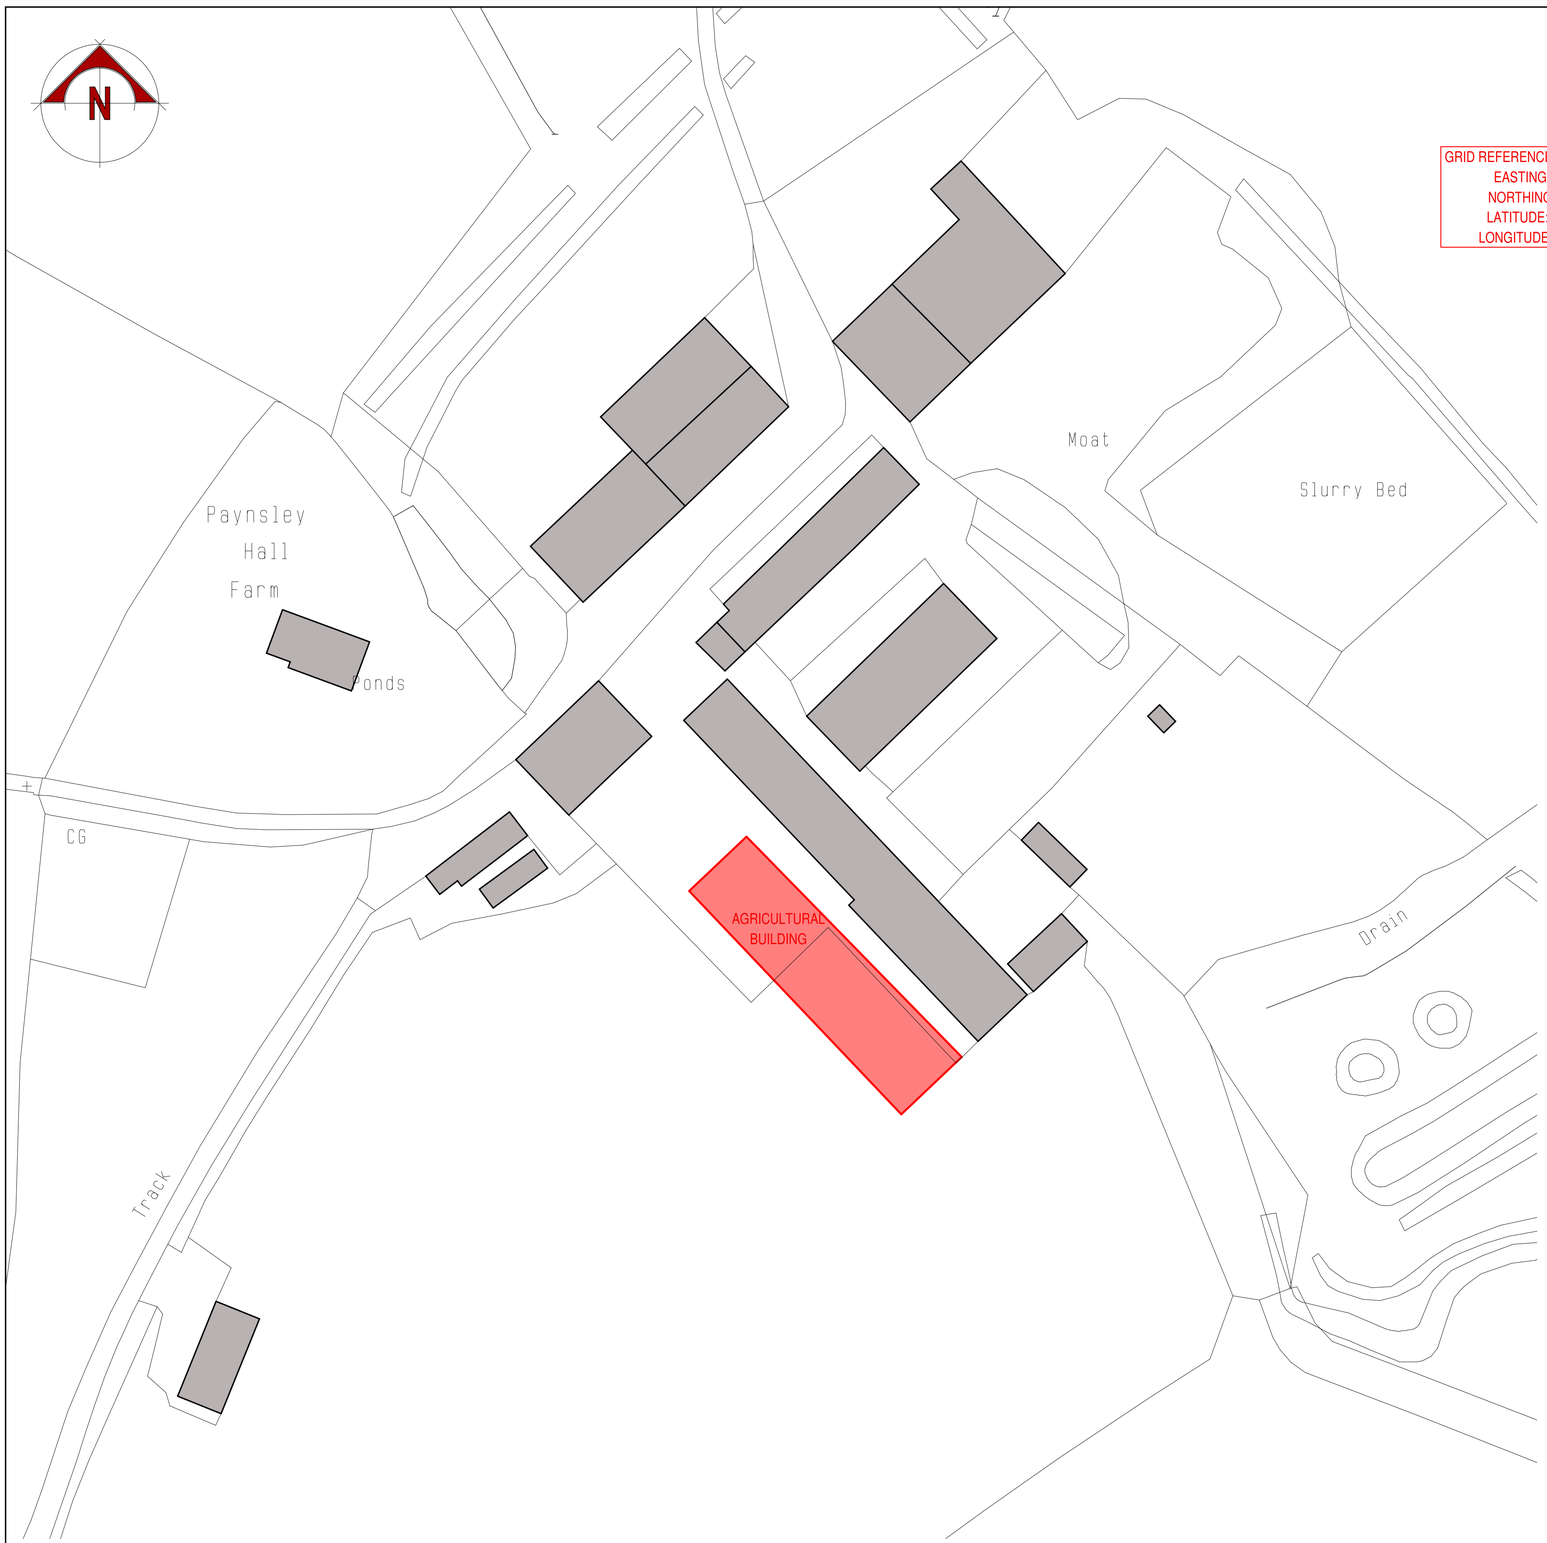

BLOCK PLAN

scale bar @ 1:500

GRID REFERENCE: SJ 98599 38046
EASTINGS: 398599
NORTHINGS: 338046
LATITUDE: 52.939802
LONGITUDE: -2.0222890

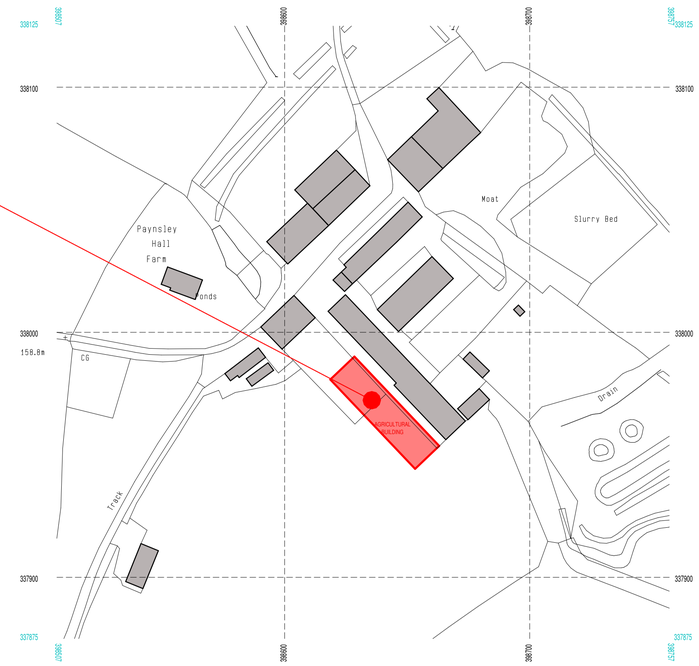

LOCATION PLAN

scale bar @ 1:1250

© Crown copyright and database right 2017
Ordnance Survey licence 100048957

S & S BRAIN

PROPOSED AGRICULTURAL BUILDING
PAYNSLEY HALL FARM,
CRESSWELL,
STOKE-ON-TRENT,
ST11 9QY

PRIOR NOTIFICATION APPLICATION
LOCATION + BLOCK PLAN

Date	Sheet	Scale
AUGUST 2018	A1	1:1250 + 1:500
Drg No.	Rev.	Drawn
2018-2364-01	A	NAW

A 24/8/2018 REDRAWN

SAMMONS Architectural LIMITED
Chartered Institute of Architectural Technologists Registered Practice
10 Cawdry Buildings, Fountain Street, Leek. ST13 6JP
Telephone: 01538 386002
E-mail: info@sammonsltd.co.uk
Web: www.sammonsltd.co.uk

This drawing is copyright.
All dimensions must be checked prior to commencement.