

North East Elevation

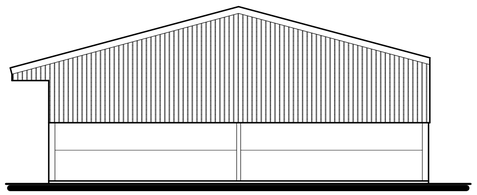

North West Elevation

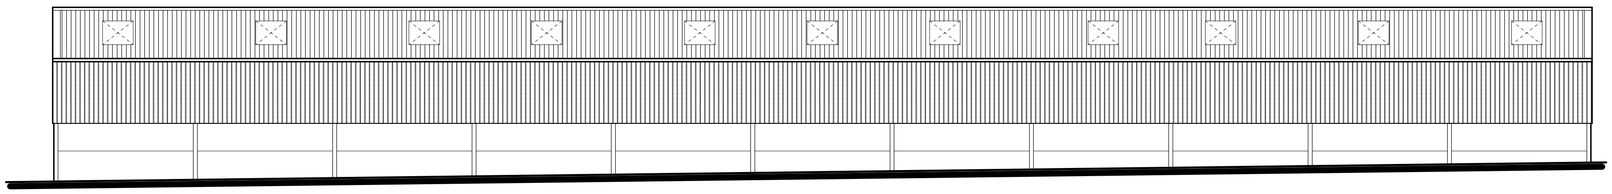

South West Elevation

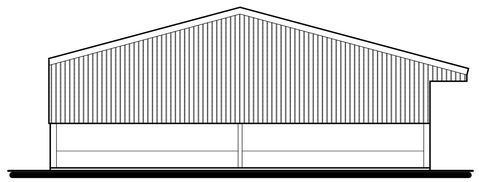

South East Elevation

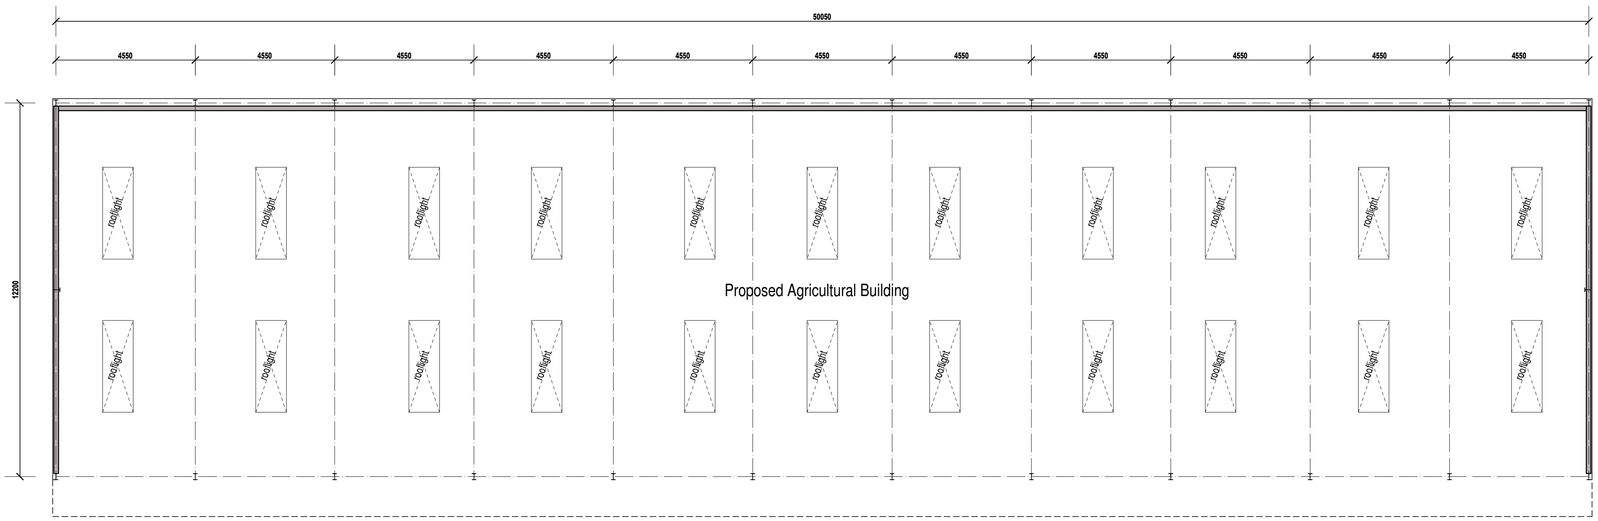

Floor Plan



Section

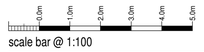

scale bar @ 1:100

S & S BRAIN

PROPOSED AGRICULTURAL BUILDING
PAYNSLEY HALL FARM,
CRESSWELL,
STOKE-ON-TRENT,
ST11 9QY

PRIOR NOTIFICATION APPLICATION
PLAN AND ELEVATIONS

Date	Sheet	Scale
AUGUST 2018	A1	1:100
Drg No.	Rev.	Drawn
2018-2364-02	A	RG

A 24/8/2018 REDRAWN

SAMMONS Architectural LIMITED
Chartered Institute of Architectural Technologists Registered Practice
10 Cawdry Buildings, Fountain Street, Leek. ST13 6JP
Telephone: 01538 386002
E-mail: info@sammonsltd.co.uk
Web: www.sammonsltd.co.uk

This drawing is copyright.
All dimensions must be checked prior to commencement.