This drawing is copyright and should not be reproduced without permission.
The contractor is responsible for checking dimensions and levels and drainage inverts prior to commencing works - any discrepancy to be verified before proceeding..figured dimensions only to be worked to: All work to be carried out in accordance with the current Building Regulations, British Standards/Codes of practice and statutory authority bye -laws and recommendations.

Revision	Comments	Date

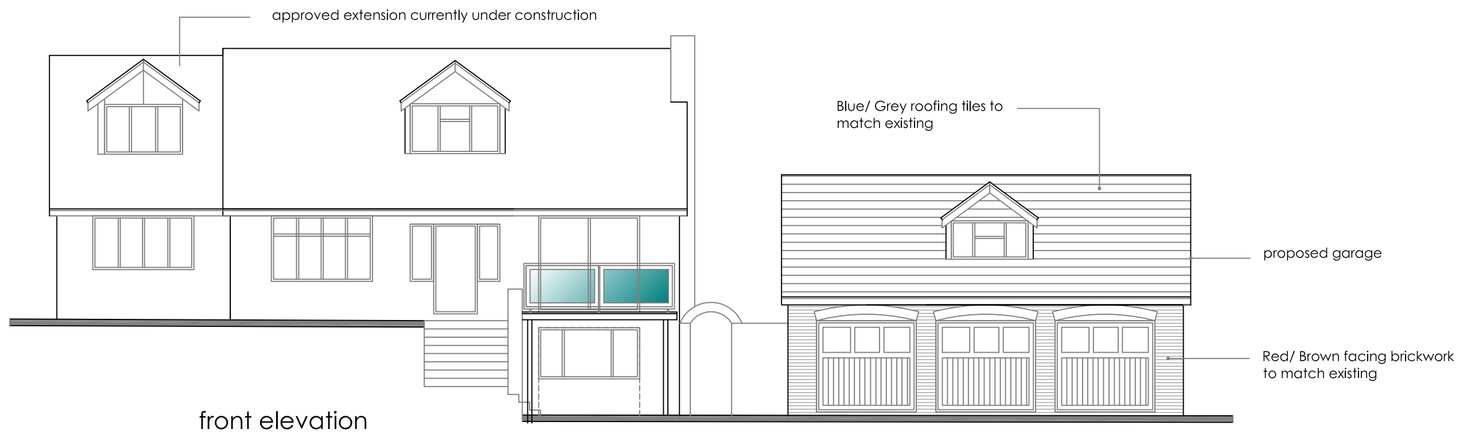

front elevation

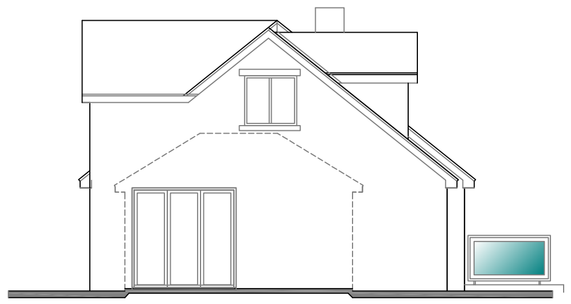

side elevation

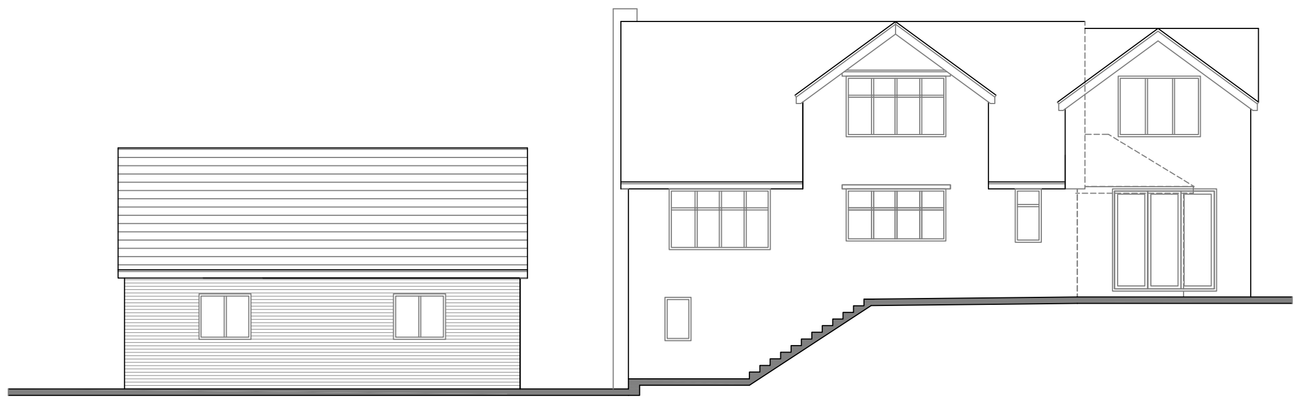

rear elevation



side elevation

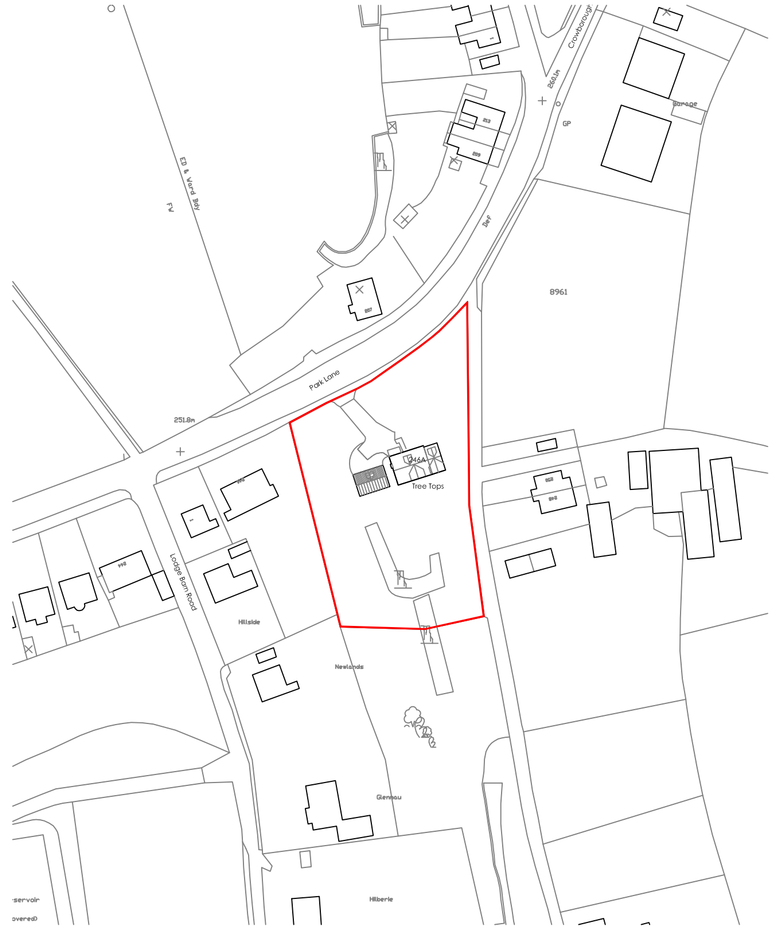

location plan 1:1250

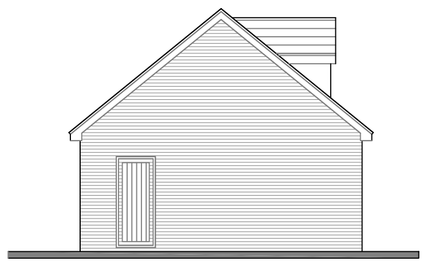

side elevation

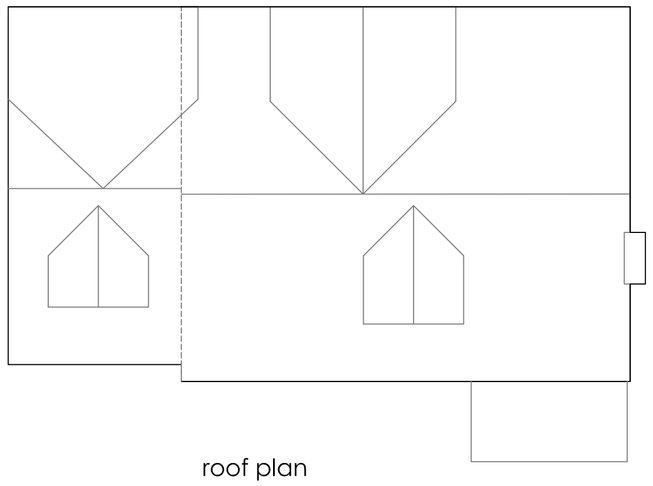

roof plan

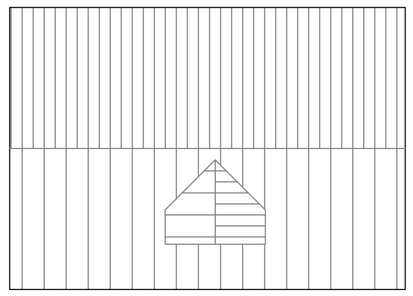

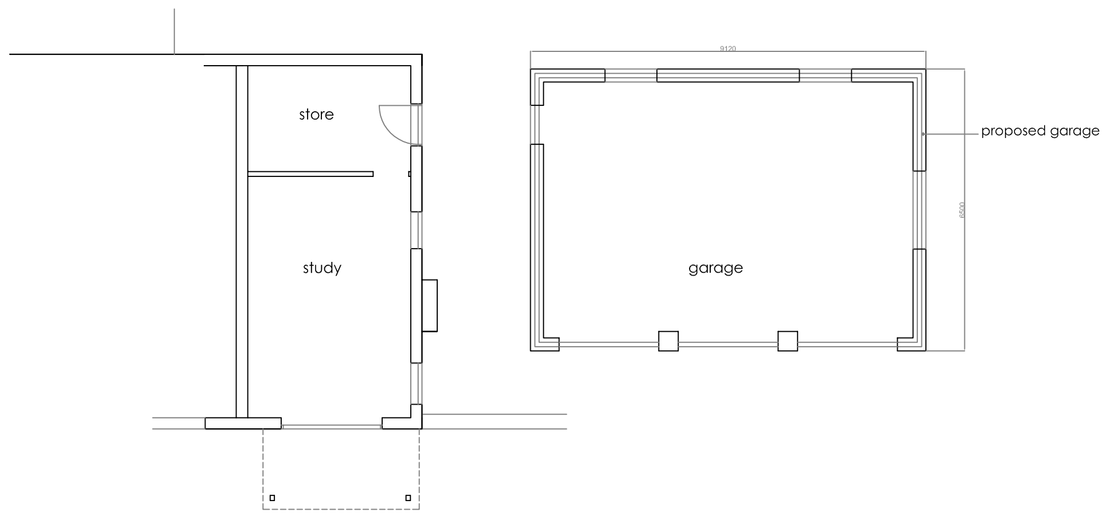

basement plan

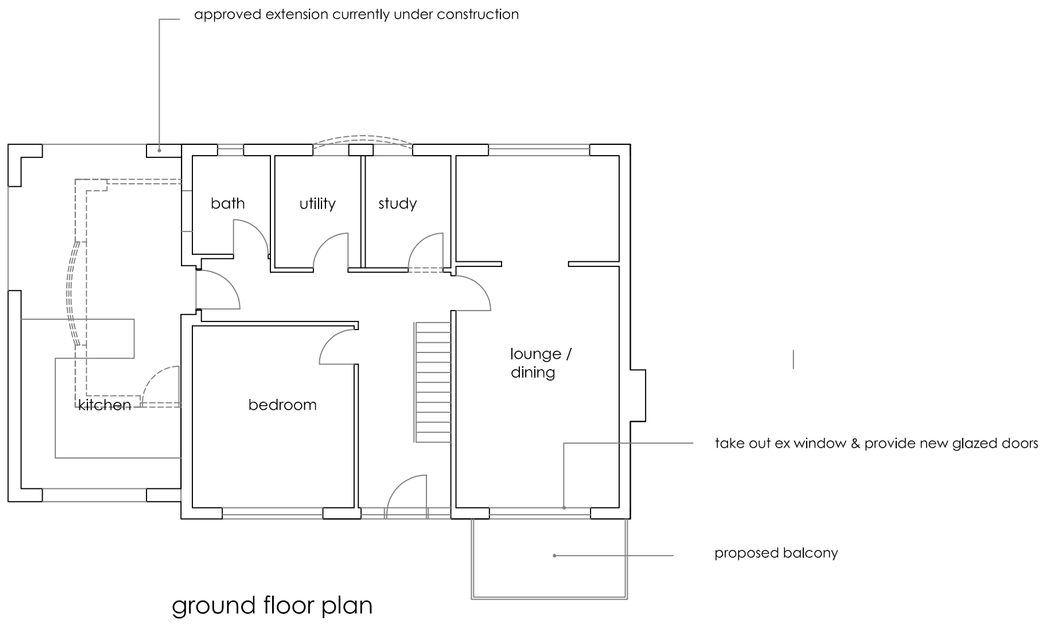

ground floor plan

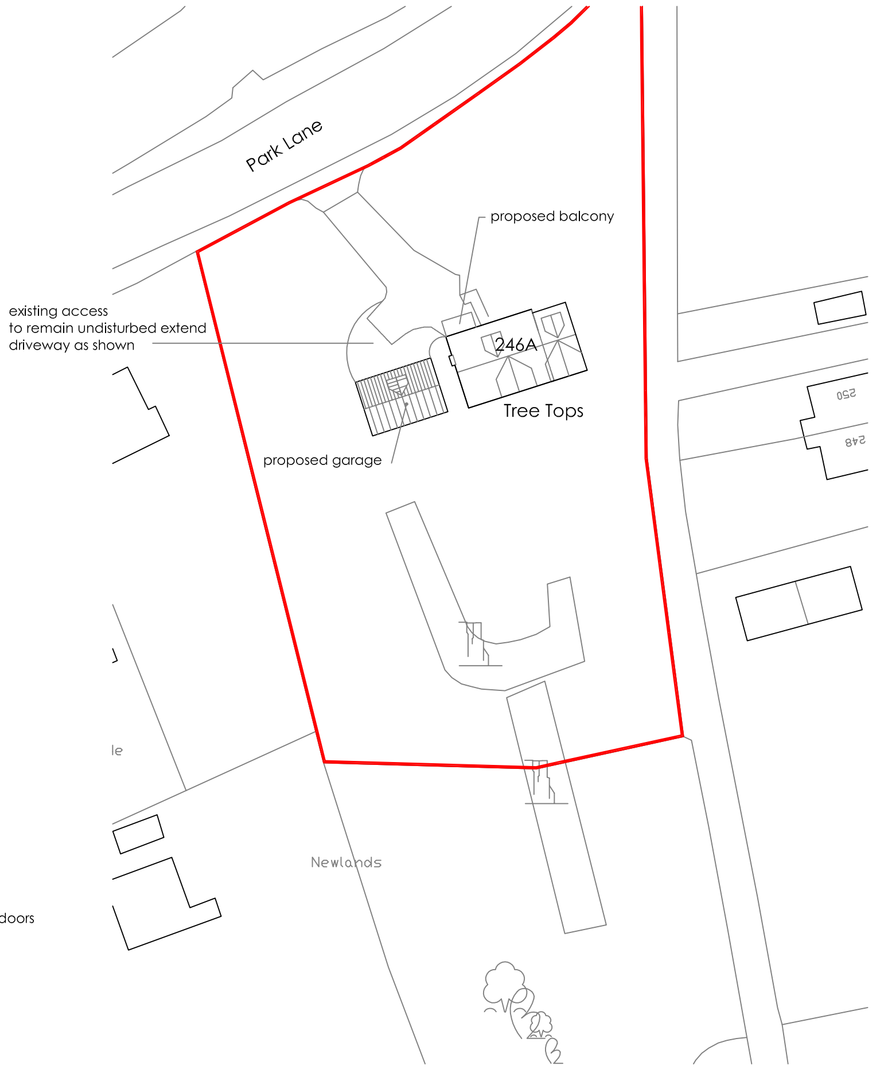

site plan 1:500

0 10m

20m 0 10m 20m

Robert Berry MCIAT
Architectural services
10 Truro Close, Congleton, Cheshire, CW12 3BD
t : 01260 279098 m : 07790 179093 e: robert.berry10@yahoo.co.uk

Client
Mr & Mrs J Abbott.

Project
Proposed extension to form balcony & detached garage at
Tree Tops, 246A Park Lane,
Knypersley, ST8 7NR

Title
Scheme layout plan

Scale @A1 1:100

Date Aug 2018

Drg no 1757/05 Rev