


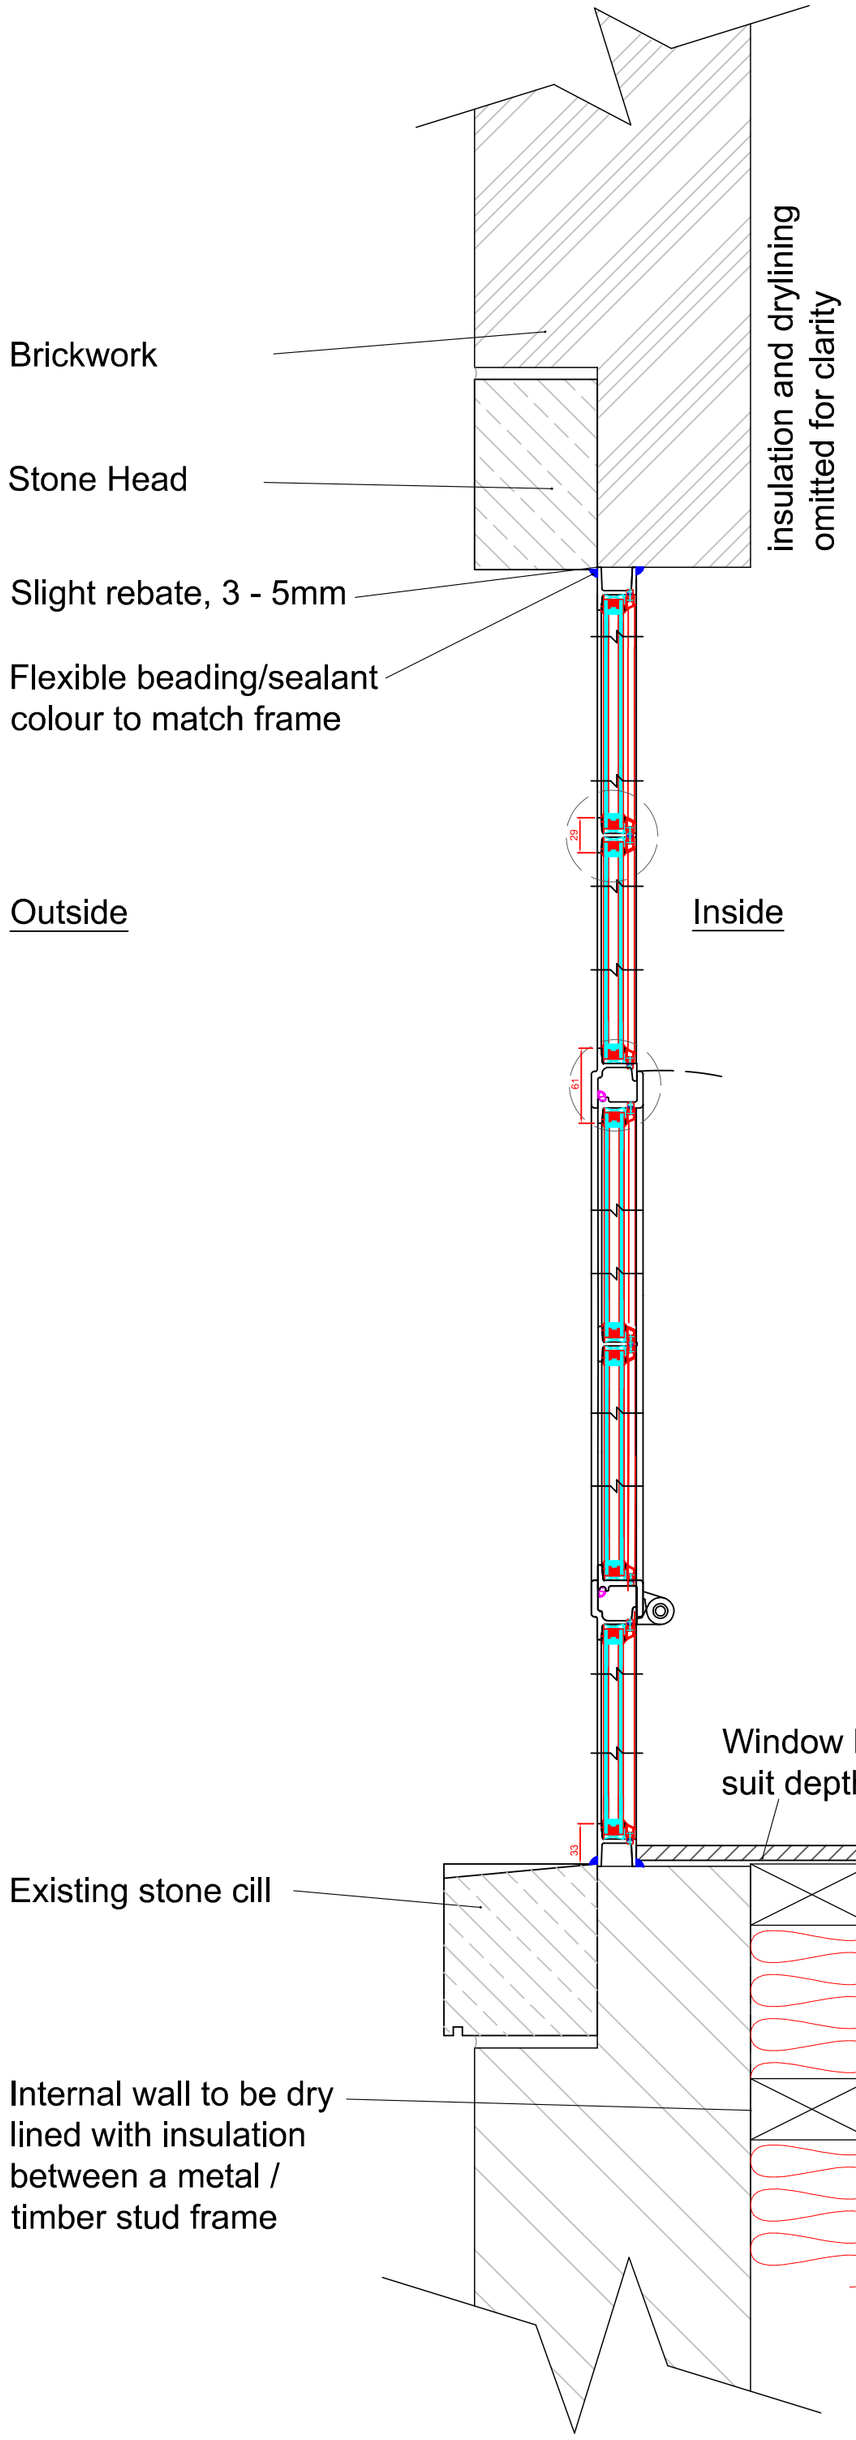


Typical section 1:5 scale

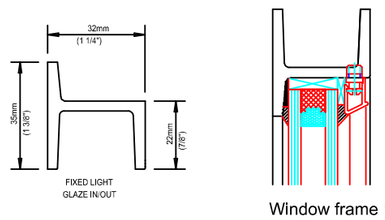


Window frame 1:2 scale

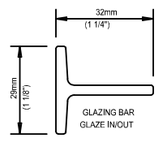


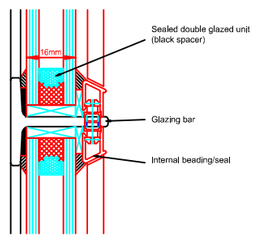

Glazing bar 1:2 scale

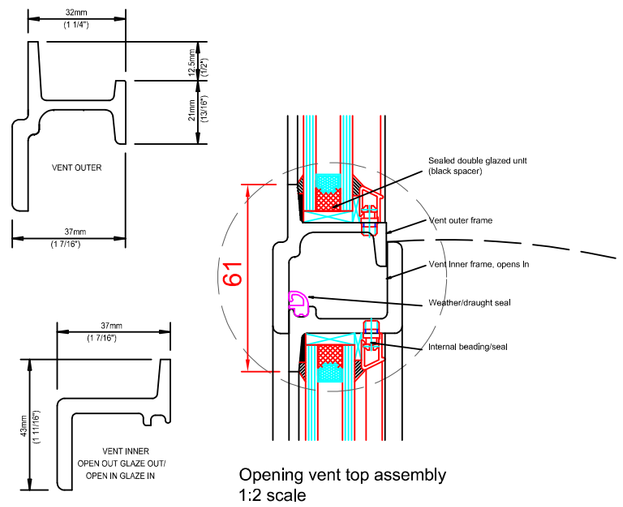


Opening vent top assembly
1:2 scale

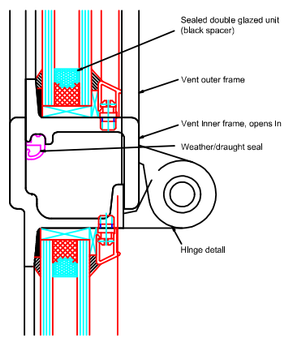


Opening vent bottom
assembly 1:2 scale




Windows to be dark
Grey or matt Black

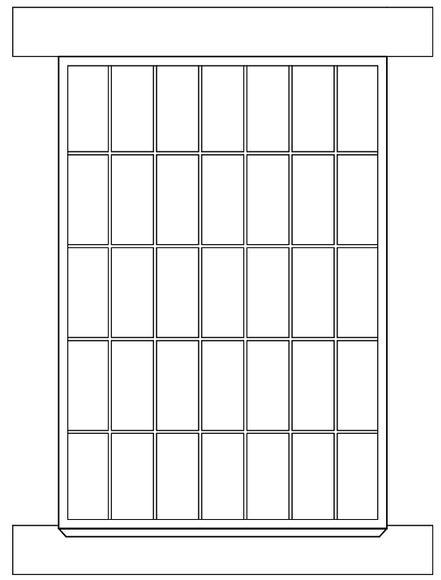

Existing origional cast iron window @1-20

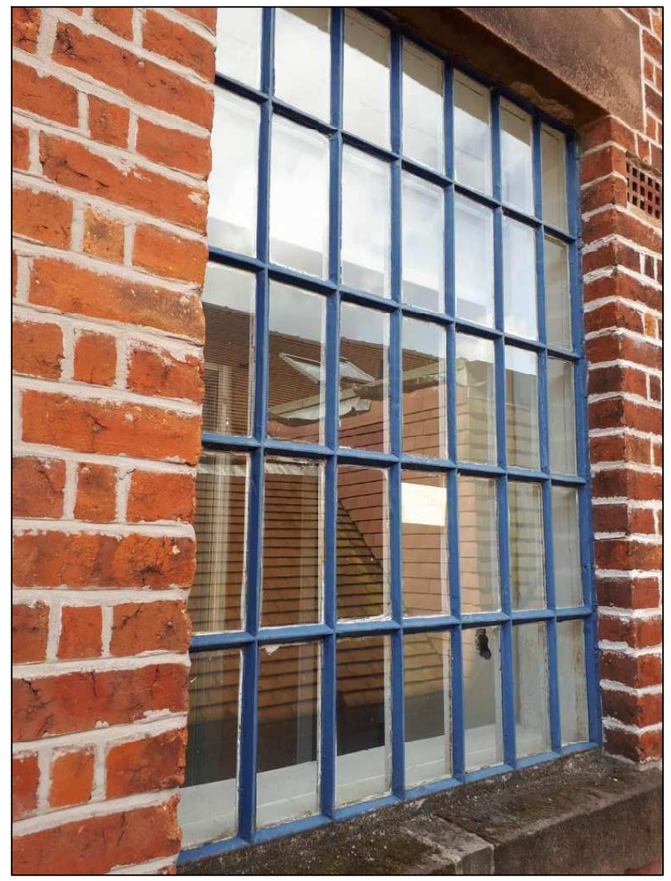


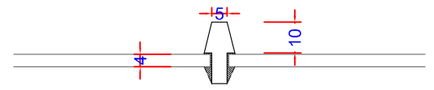

Approx existing glazing bar @1-2



Approx existing frame @1-2

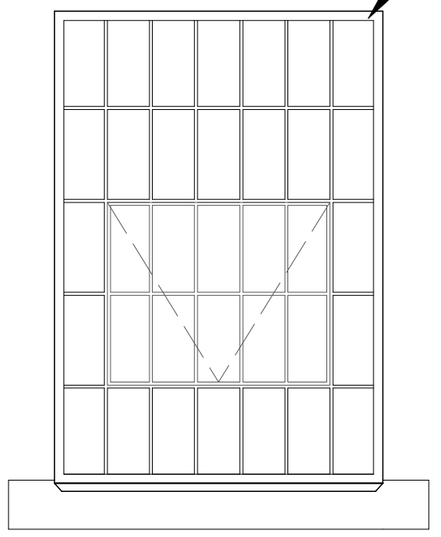



Crittall corporate W20
sample against existing
frame

DBD Architectural Consultancy Ltd ©2017

1. Copyright is vested with DBD Architectural Consultancy Ltd.

2. All dimensions to be checked on site before proceeding.

3. Contractor to check/adjust dimensions of new work to suit existing conditions.
Do not assume existing structure or details are plumb, square or level.

4. Contractor must notify the architect of any discrepancies before proceeding.

5. All drawings to be read in conjunction with all other consultants drawings and specs.

Rev	Date	Description
B	20.04.18	Minor amendments
A	20.11.17	Minor amendments

DBD Architectural Consultancy
DBD Architectural Consultancy Ltd
50 Broad Street, Leek,
Staffordshire, ST13 5NS
01538 383118
mail@dbdconsultants.co.uk
www.dbdconsultants.co.uk

Well Street Mill,
Leek,
ST13 6JU
Client

Renovation of residential accommodation on all floors
Project

Title
Window details

Stage: Planning
Size: A2
Scale:1:100
Date: 16.10.17
Job No: 1724-100
Drawing Number: PL06B