

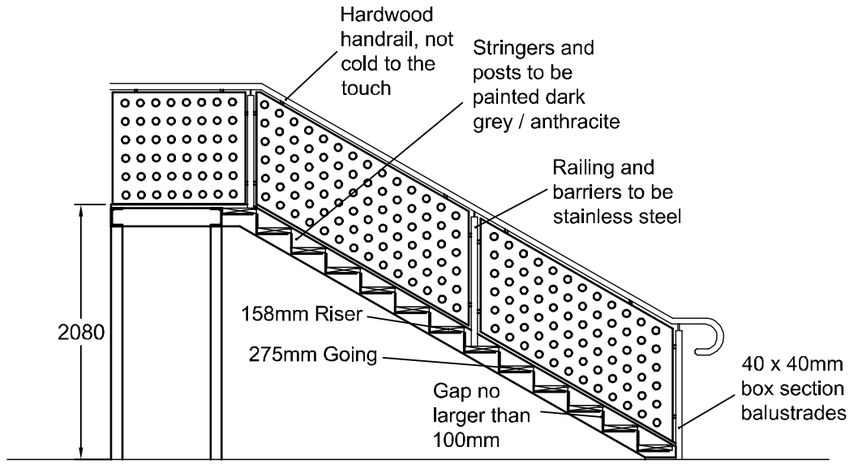


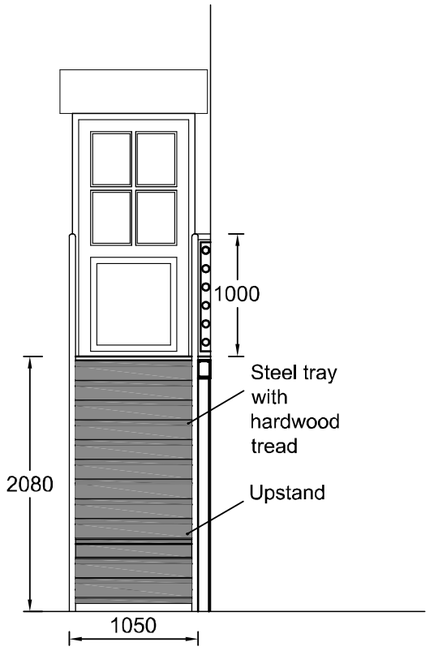

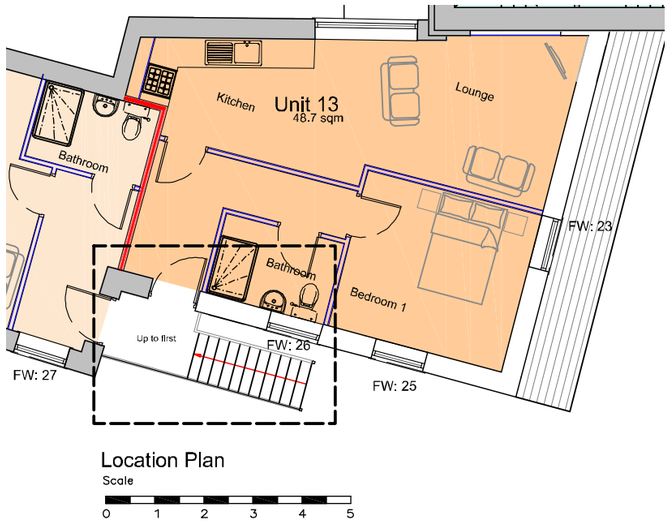

Location Plan


Scale

0 1 2 3 4 5

Metres

1 2 3 4 5 10

SCALE 1:50

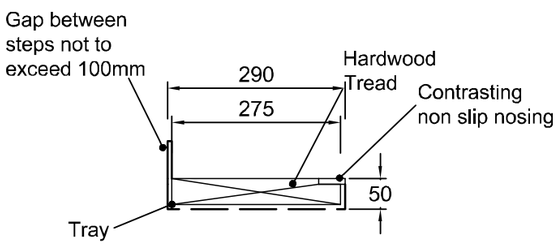

Metres

0.1 0.2 0.3 0.4 0.5 1

SCALE 1:10

DBD Architectural Consultancy Ltd ©2017

1. Copyright is vested with DBD Architectural Consultancy Ltd.

2. All dimensions to be checked on site before proceeding.

3. Contractor to check/adjust dimensions of new work to suit existing conditions.
Do not assume existing structure or details are plumb, square or level.

4. Contractor must notify the architect of any discrepancies before proceeding.

5. All drawings to be read in conjunction with all other consultants drawings and specs.

Rev	Date	Description

DBD Architectural Consultancy

DBD Architectural Consultancy Ltd
50 Broad Street, Leek,
Staffordshire, ST13 5NS
01538 383118
mail@dbdconsultants.co.uk
www.dbdconsultants.co.uk

Well Street Mill,
Leek,
ST13 6JU

Client

Renovation of residential accommodation on all floors

Project

Title

Stair Detail

Stage: Planning		
Size: A3	Date: 14.11.17	Job No: 1724-100
Scale: 1:10 & 1:20		
Drawing Number: PL 07		