
Copyright of this drawing is vested in the Architect and it must not be copied or reproduced without consent. Figured dimensions only are to be taken from this drawing. All contractors must visit the site and be responsible for taking and checking all dimensions relative to their work. Hewitt&Carr Architects Ltd are to be advised of any variation between drawings and site conditions.
CLIENTS ARE ADVISED TO CLARIFY DIMENSIONS WITH THE ARCHITECT PRIOR TO SETTING OUT AND NOT TO SCALE FROM THE DRAWING

Rev.	Drawn	Comments	Date
A	HMM	Ground floor plan title added	23.04.18
B	HMM	Hatches added	16.08.18

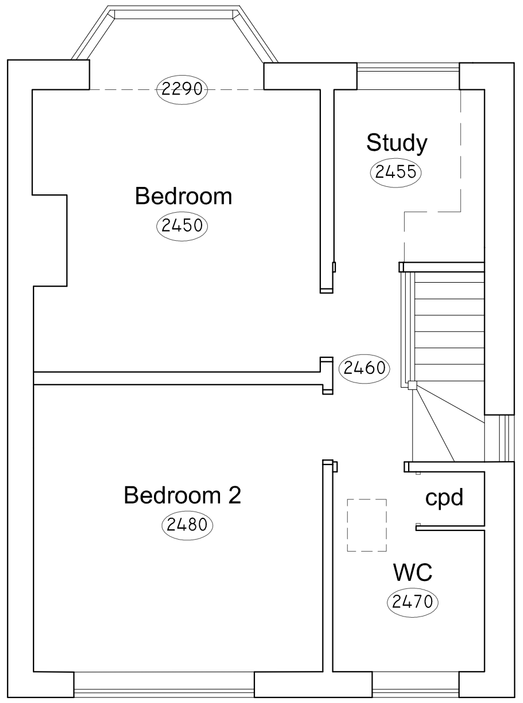


FIRST FLOOR PLAN 1:50



REAR ELEVATION 1:50




SIDE ELEVATION 1:50

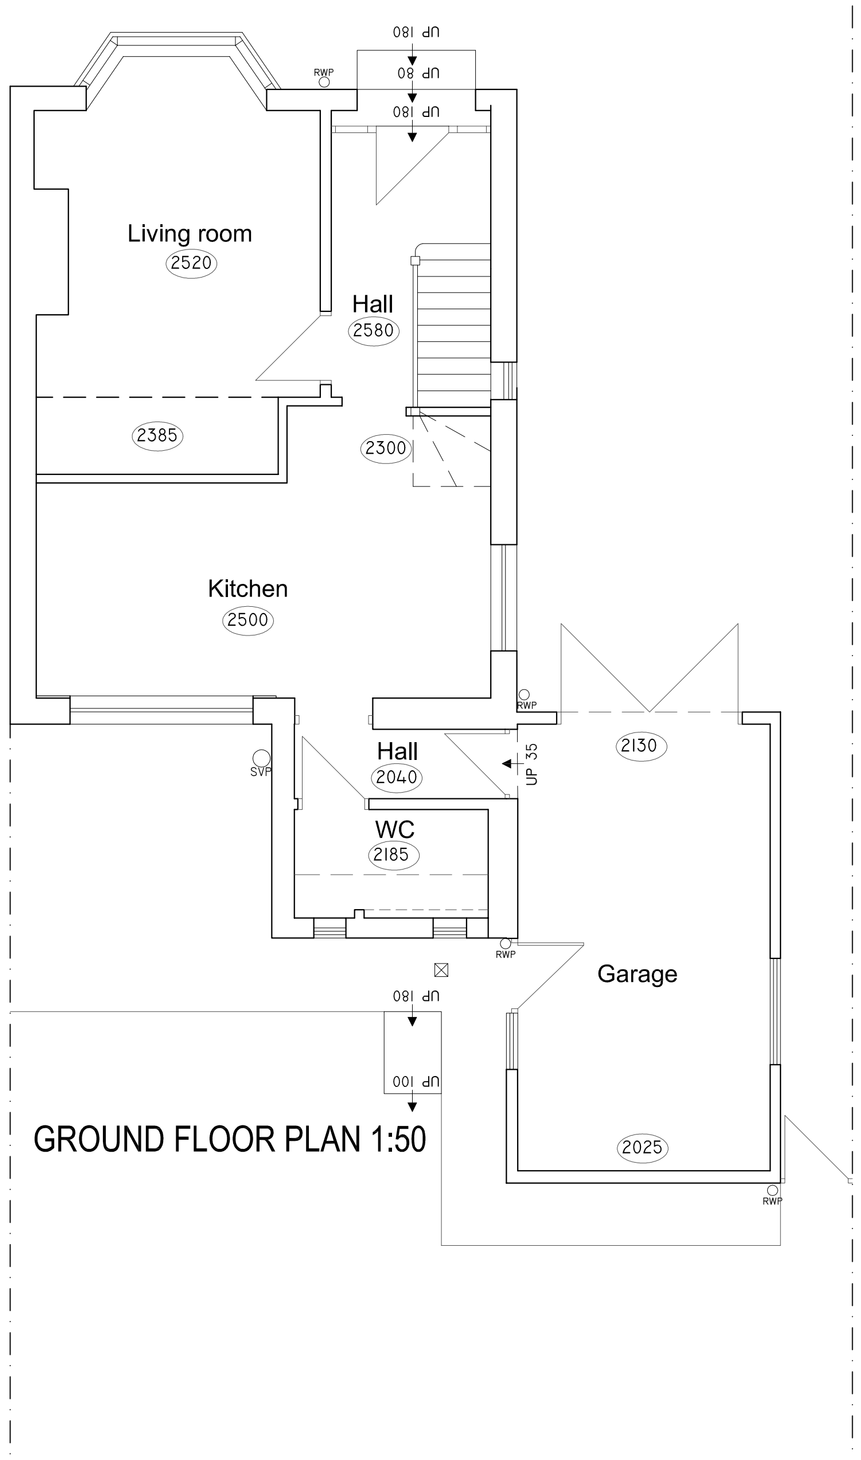

GROUND FLOOR PLAN 1:50



FRONT ELEVATION 1:50

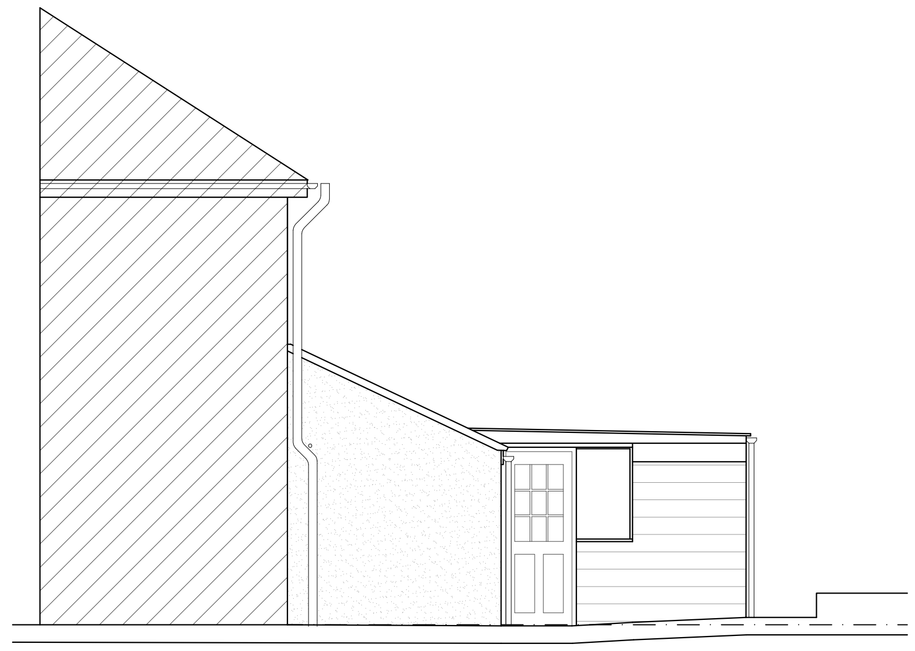

SIDE ELEVATION 1:50

Ordnance Survey © Crown copyright 2018 All rights reserved. Licence number 100051789



SITE LOCATION PLAN 1:1250

Hewitt&Carr Architects
A: 2-4 Cross Street I Cheadle I Staffordshire I ST10 1NP
T: 01538 756888
E: enquiries@hcarchitects.co.uk
W: www.hcarchitects.co.uk

Client
MR AND MRS M GRATTAGE

Project
PROPOSED SINGLE STOREY SIDE & REAR EXTENSION
71 FOLEY LANE, CHEDDLETON, ST13 7DA

Title
Plans and Elevations as Existing

SURVEY

Status
SURVEY

Date MARCH 2018 Drawn SCG

Scale @A1 AS NOTED Checked

Project No 00762 Drawing No. AL (0) 01 Rev B