DIMENSIONS IN MILLIMETRES
UNLESS STATED OTHERWISE

Drg. No. CM04 SLP01

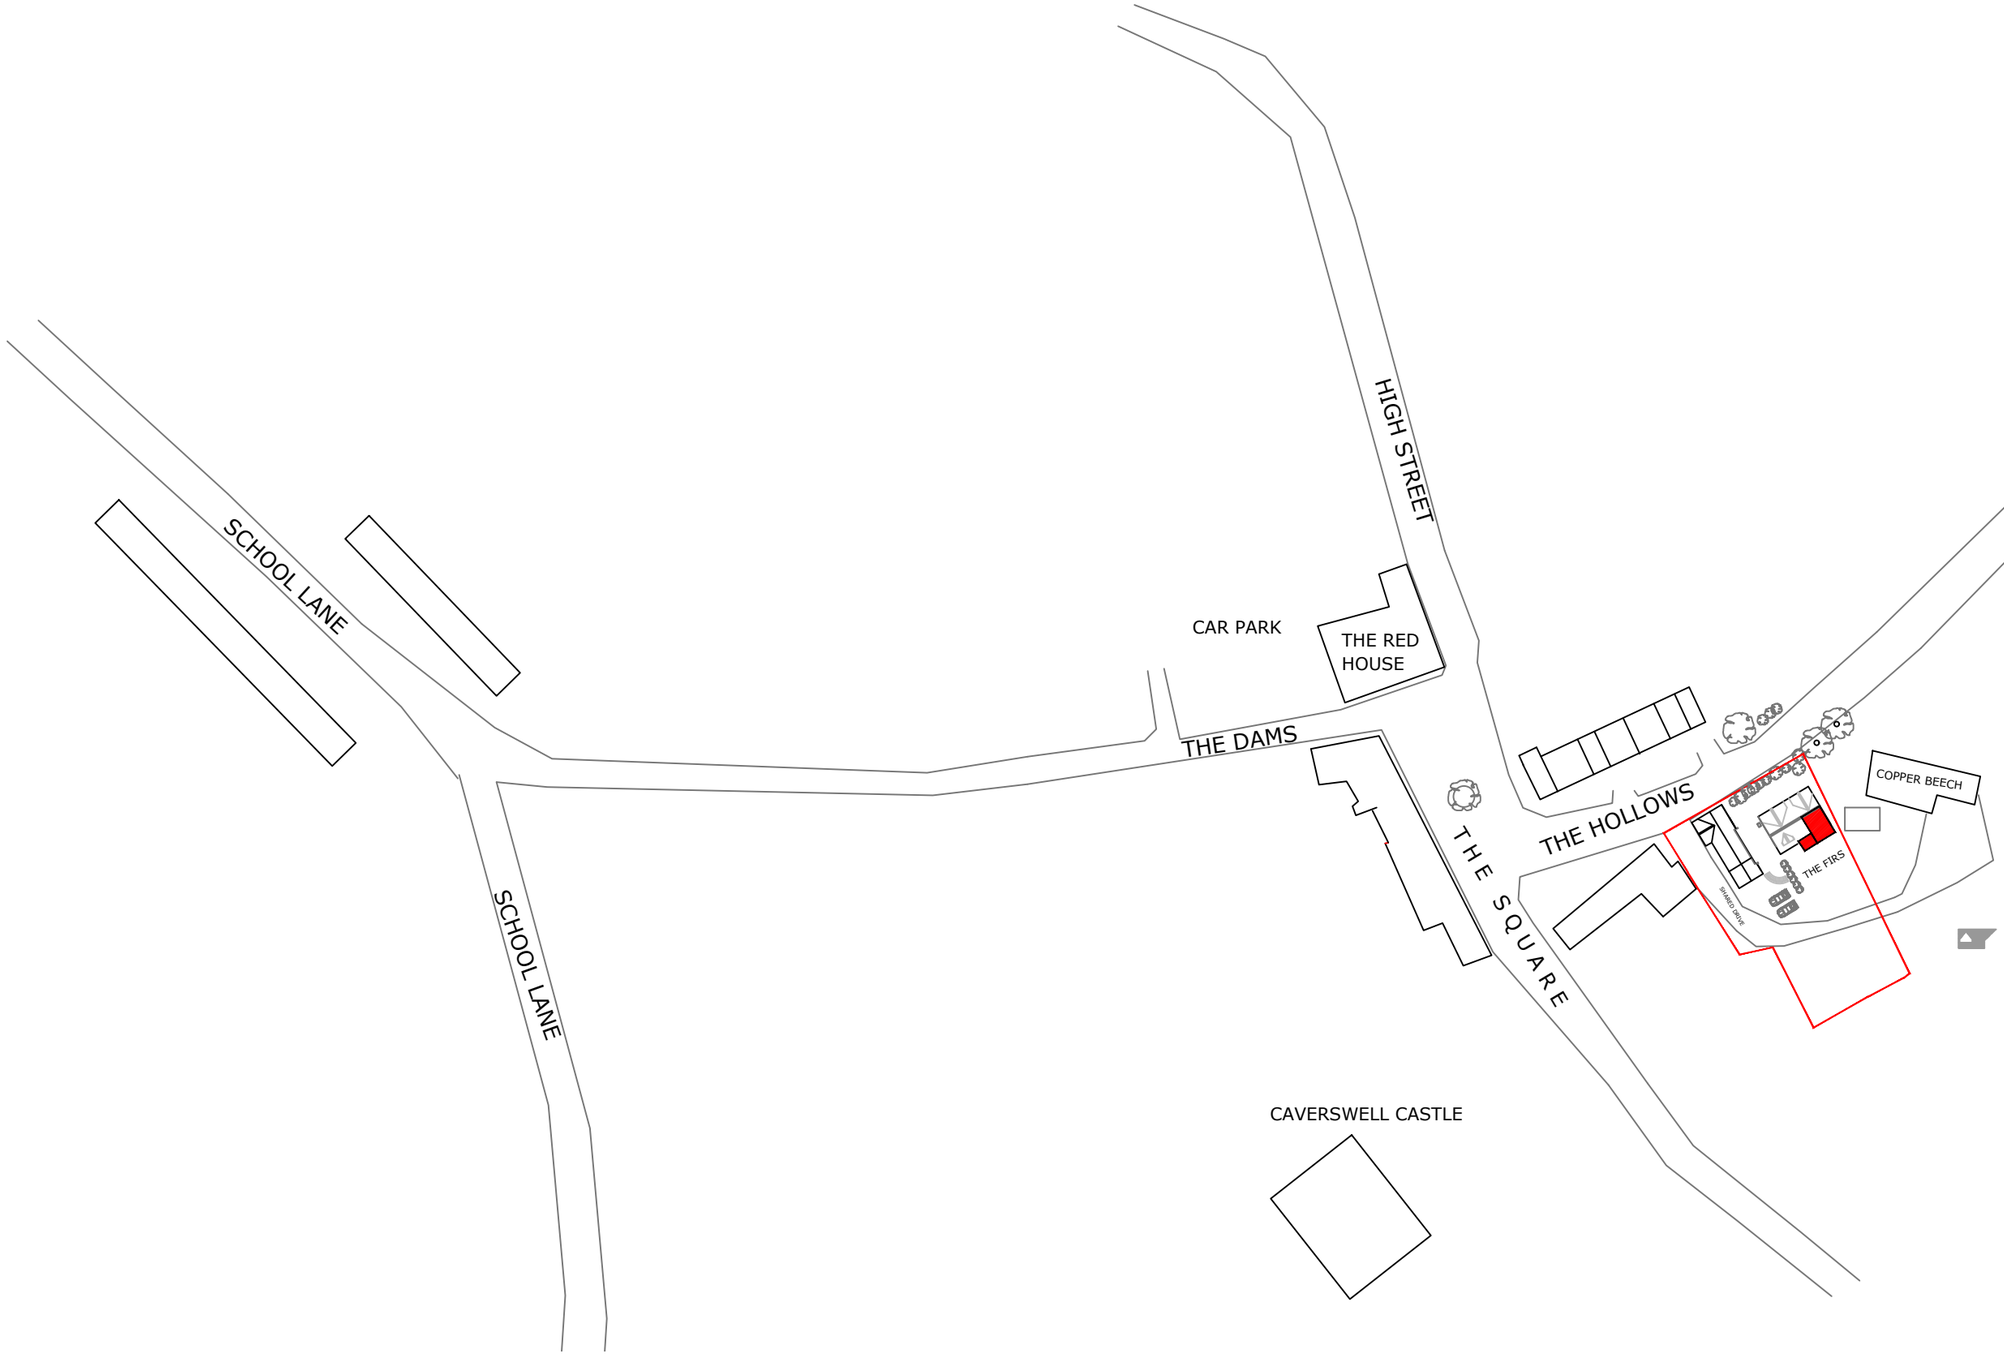

Note : The red hatch indicates all the land required to cary out the development
The red outline indicates all the land owned by the house holder.

North

Project
Proposed Two Storey Extensions

Date
July 2018

Title
Site Location Plan

Drawn

Location
Christopher Moss
The Firs, The Hollows, Caverswall,
Staffordshire Moorlands ST11 9EE

Scale
1:1250@A3

TechniCAD Design Services
37 Park Road Nantwich
Cheshire CW5 7AG
Telephone 0270 628373
e-mail jfbroomhead@gmail.com

Drg. No. CM04 SLP01-B

Revision