DIMENSIONS IN MILLIMETRES
UNLESS STATED OTHERWISE

EXISTING ELEVATIONS & FLOOR PLANS

Drg. No. CM04 EEP 01

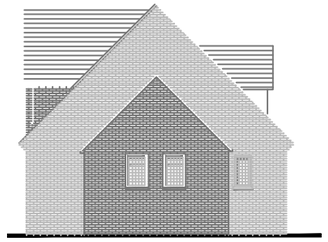

EXISTING EAST ELEVATION
SCALE: 1:200

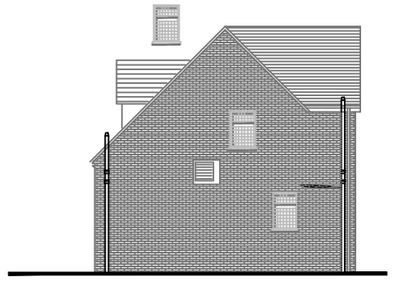

EXISTING WEST ELEVATION

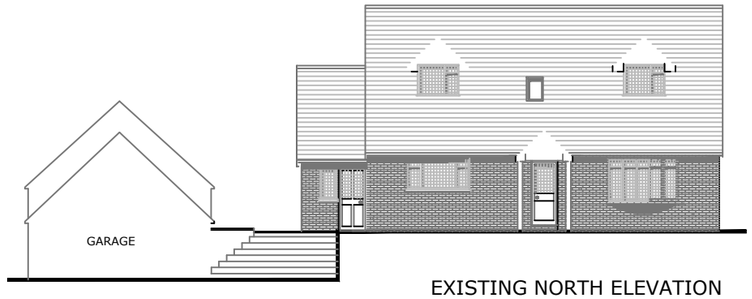

EXISTING NORTH ELEVATION

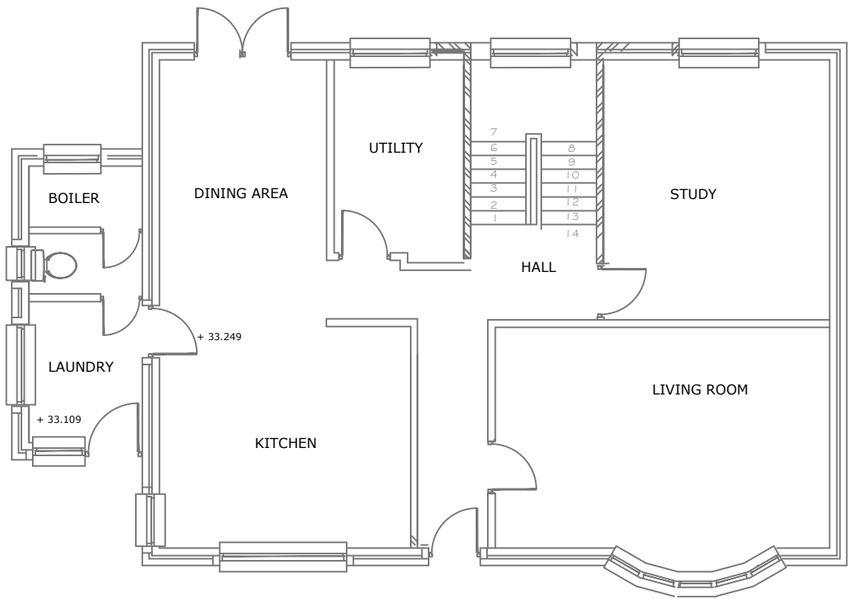

EXISTING GROUND FLOOR PLAN
SCALE: 1:100

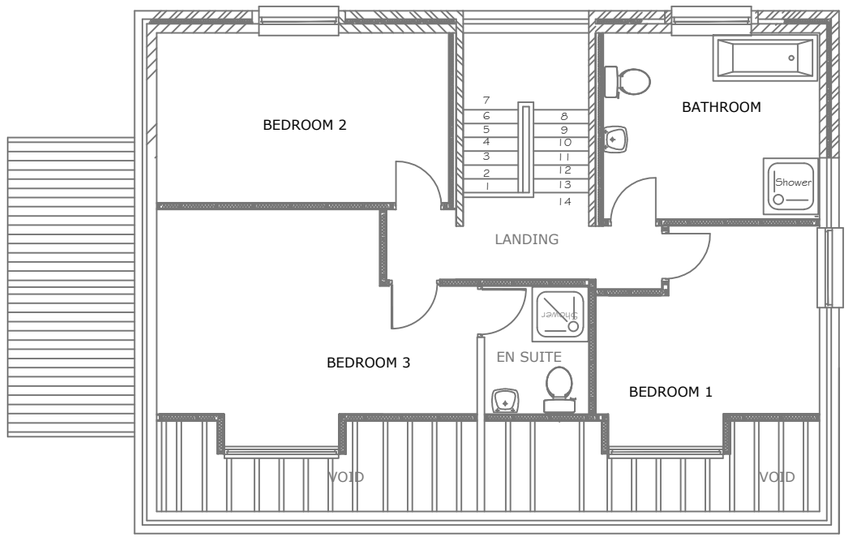

EXISTING FIRST FLOOR PLAN
SCALE: 1:100

Project: Proposed Two Storey Extension	Date: July 2018
Title: Existing Elevations and Floor Plans	Drawn:
Location: Christopher Moss, The Firs, The Hollows, Caverswall, Staffordshire Moorlands ST11 9EE	Scale: 1:200@A3

TechniCAD
Design Services
37 Park Road Nantwich
Cheshire CW5 7AG
Telephone 0270 628373
e-mail jfbroomhead@gmail.com

Drg. No. CM04 EEP 01-A
Revision