DIMENSIONS IN MILLIMETRES
UNLESS STATED OTHERWISE

Drg. No. CM04 GFP 01

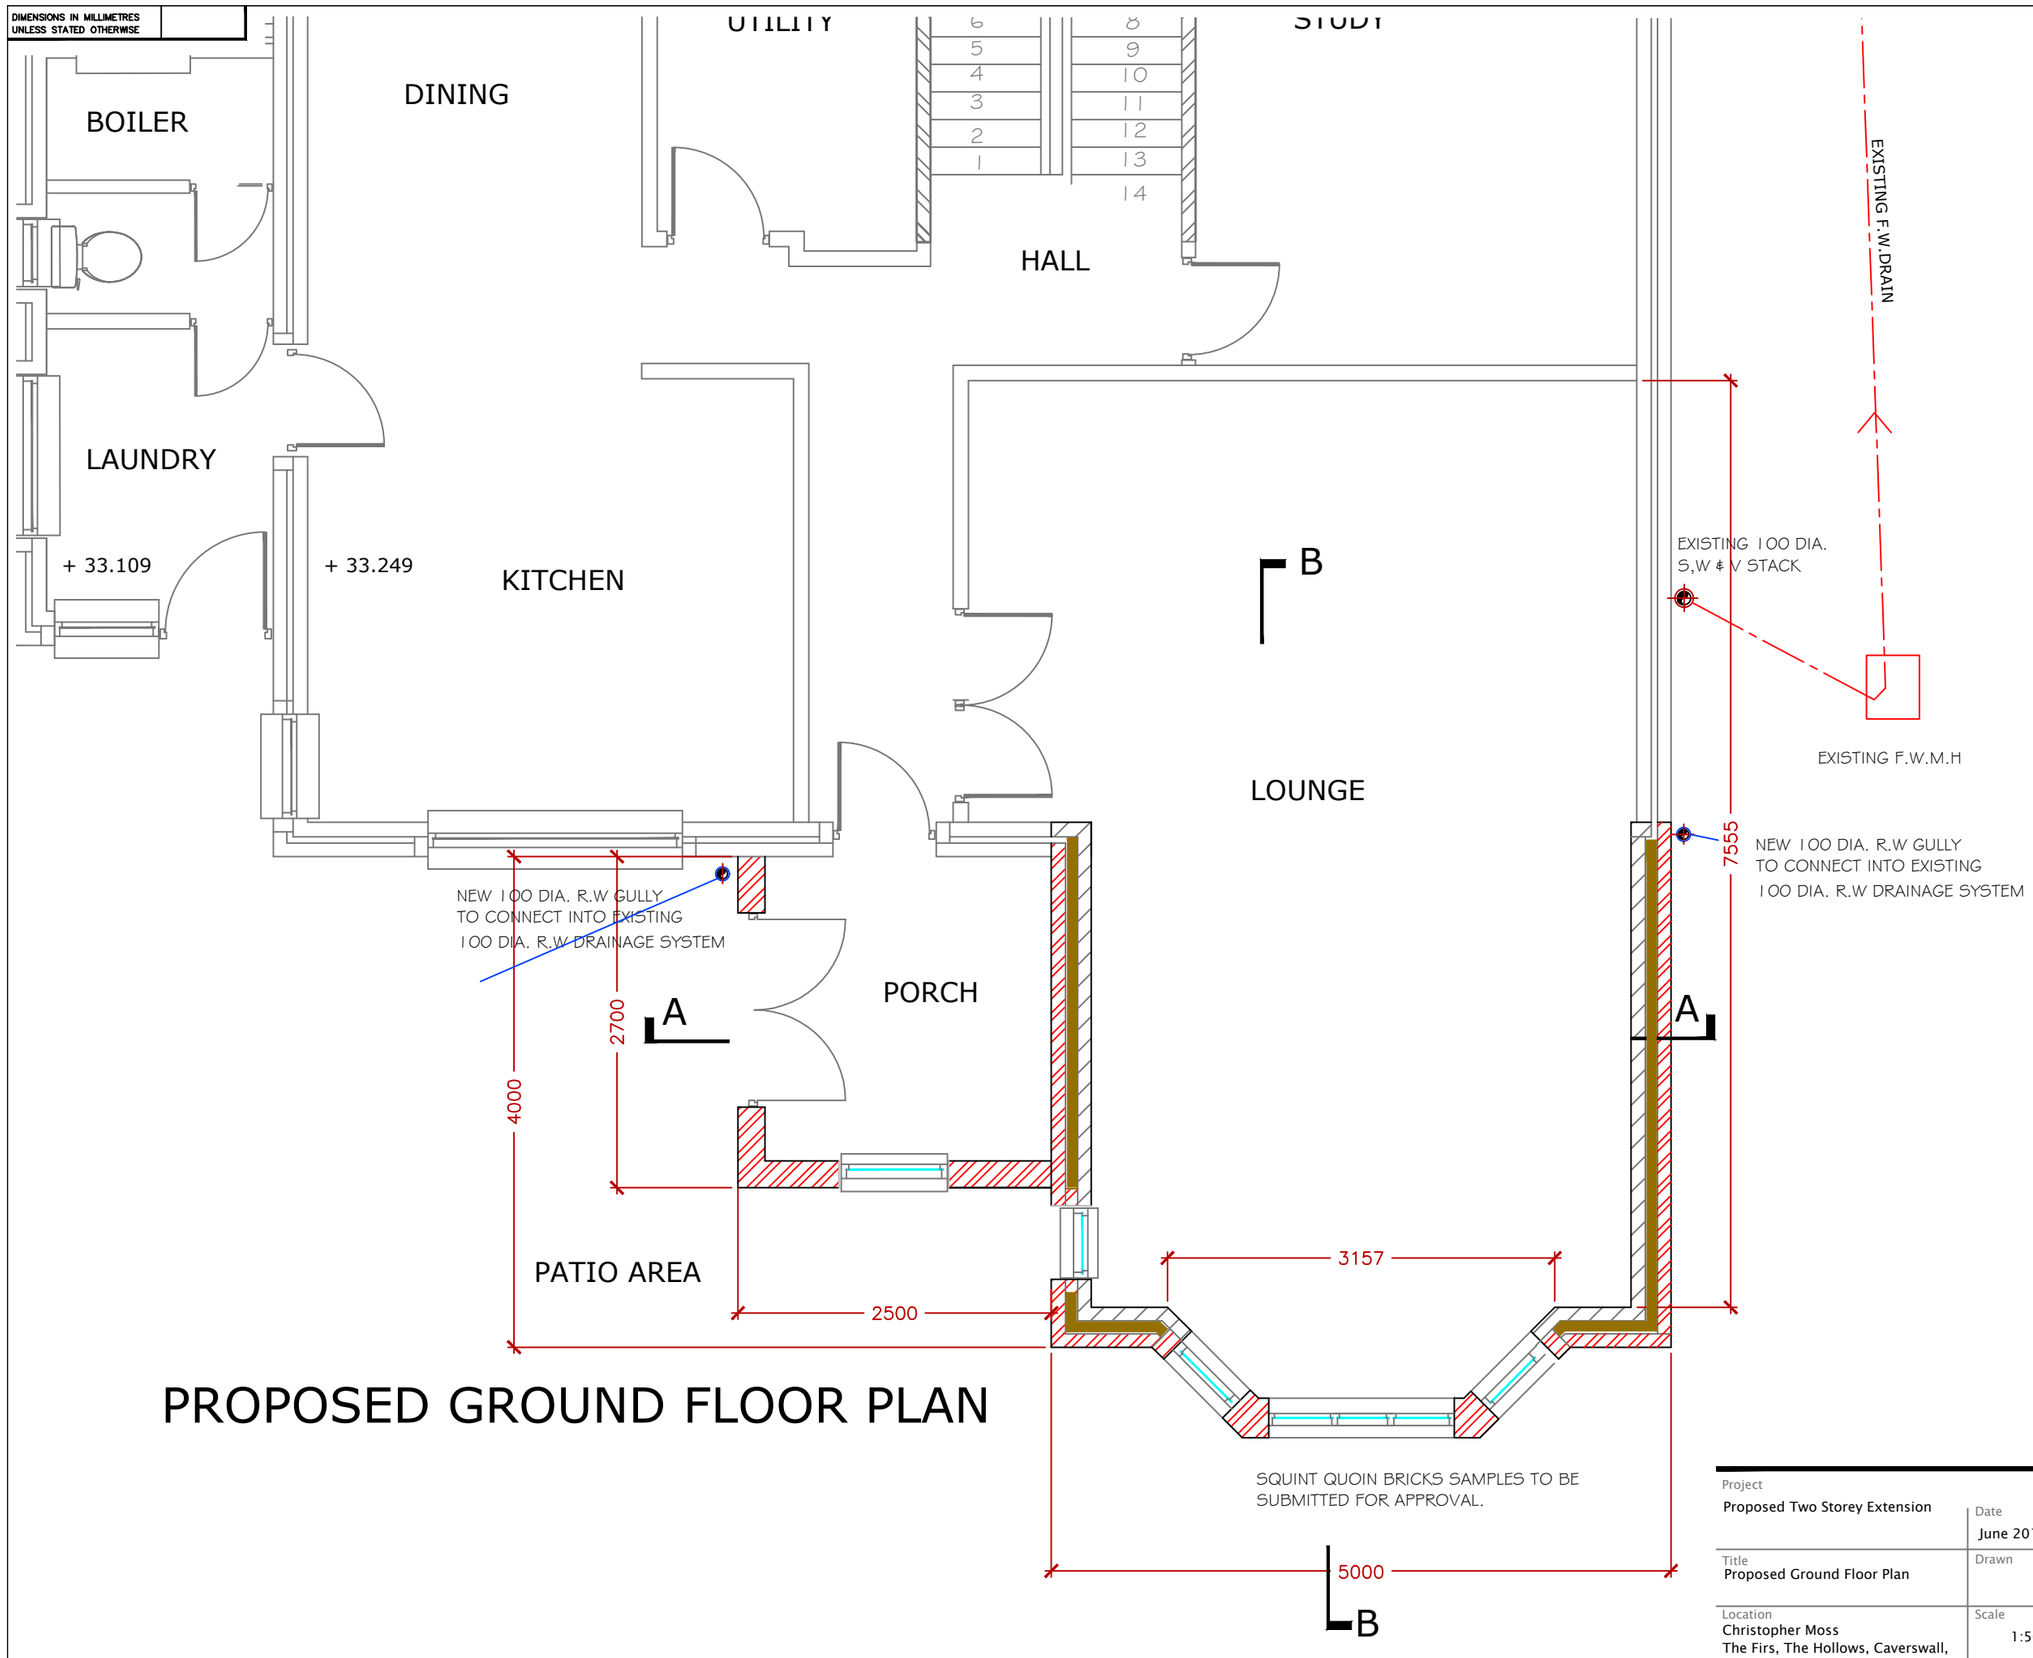

PROPOSED GROUND FLOOR PLAN

SQUINT QUOIN BRICKS SAMPLES TO BE
SUBMITTED FOR APPROVAL.

Project: Proposed Two Storey Extension	Date: June 2018
Title: Proposed Ground Floor Plan	Drawn:
Location: Christopher Moss, The Firs, The Hollows, Caverswall, Staffordshire Moorlands ST11 9EE	Scale: 1:50@A3

TechniCAD Design Services
37 Park Road Nantwich
Cheshire CW5 7AG
Telephone 0270 628373
e-mail jfbroomhead@gmail.com

Drg. No. CM04 GFP 01-A Revision