DIMENSIONS IN MILLIMETRES
UNLESS STATED OTHERWISE

NOTE:

All openings in the building are to be fitted with draft exclude.

Thermostatic Radiator valves (TRV's) are to be fitted to all new radiators

All openings in the cavity wall to be closed with a damp proof course

75% of new lighting to the extenstion to be energy efficient to comply with AD L.

heating to the extension to be connected to the existing heating system.

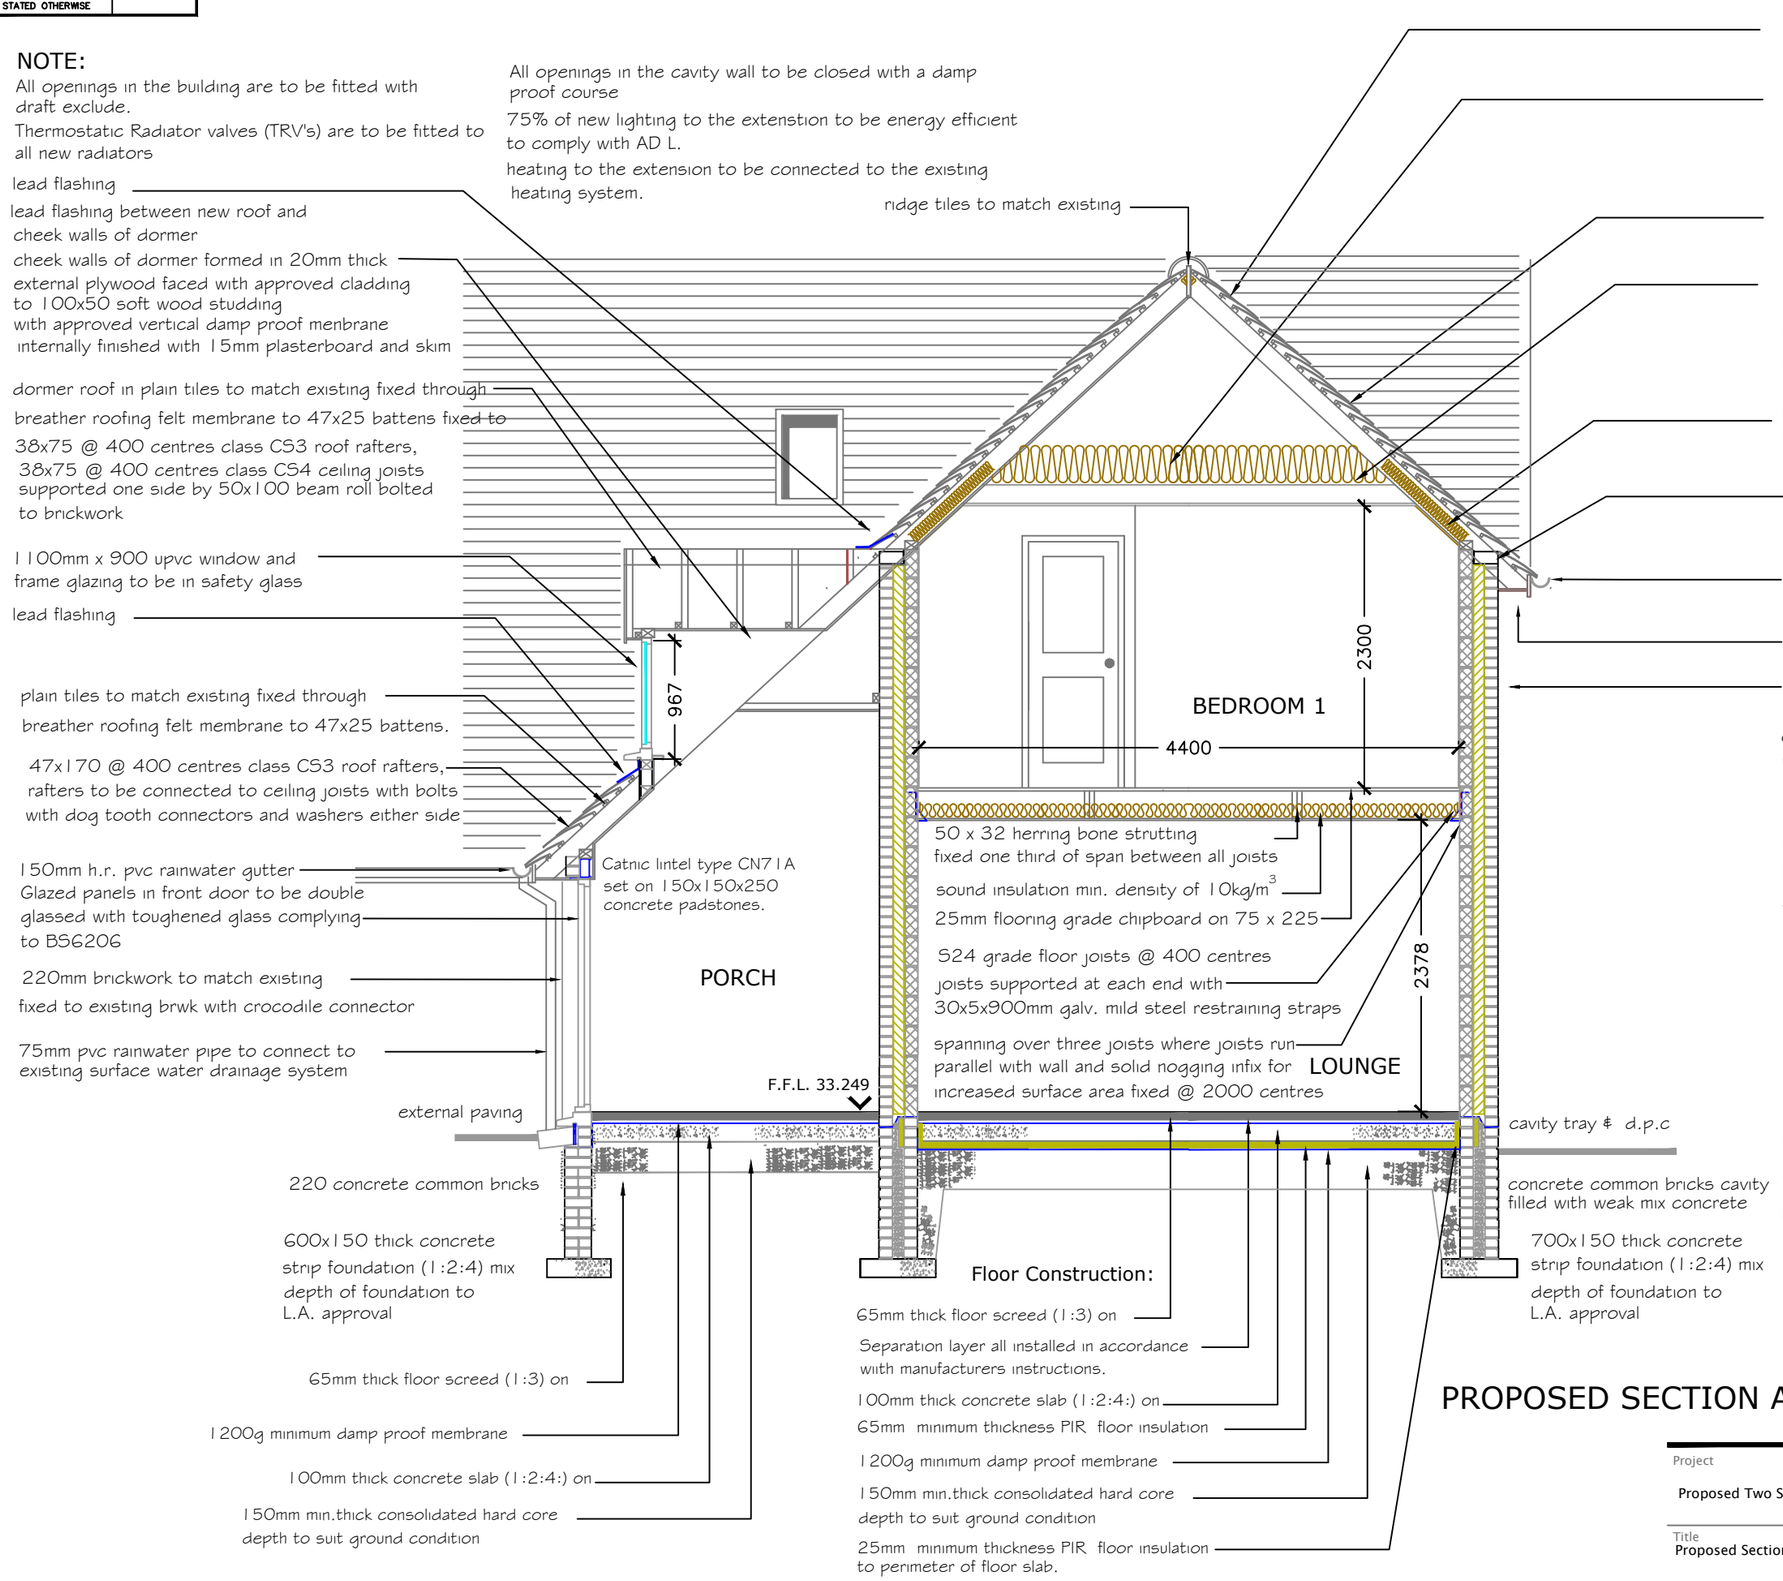

NOTE: all new electrical work to be designed, installed and tested in accordance with BS7671 I.E.E. Wiring Regulations (latest addition) The works are to be undertaken by an installer registered under a suitably qualified person, with a certificate of compliance produced by that person to Building Control on Completion of the works.

A smoke detectors its be fitted in the ground floor Hall way and First Floor landing inter linked main wiring and with battery backup.
The smoke detector system to be designed to BS 5839 part 6
Background ventilation to be provided to habitable rooms at a rate of 10000^{2}mm

NOTE: ALL DIMENSIONS TO BR CHECKED ON SITE PRIOR TO COMMENCEMENT OF WORK OR ORDERING MATERIALS

PROPOSED SECTION AA

Project: Proposed Two Storey Extension	Date: July 2018
Title: Proposed Section AA	Drawn:
Location: Christopher Moss, The Firs, The Hollows, Caverswall, Staffordshire Moorlands ST11 9EE	Scale: 1:50@A3

TechniCAD Design Services
37 Park Road Nantwich
Cheshire CW5 7AG
Telephone 0270 628373
E-Mail technicad37@tiscali.co.uk

Drg. No. CM04 SAA 01-A
Revision -A