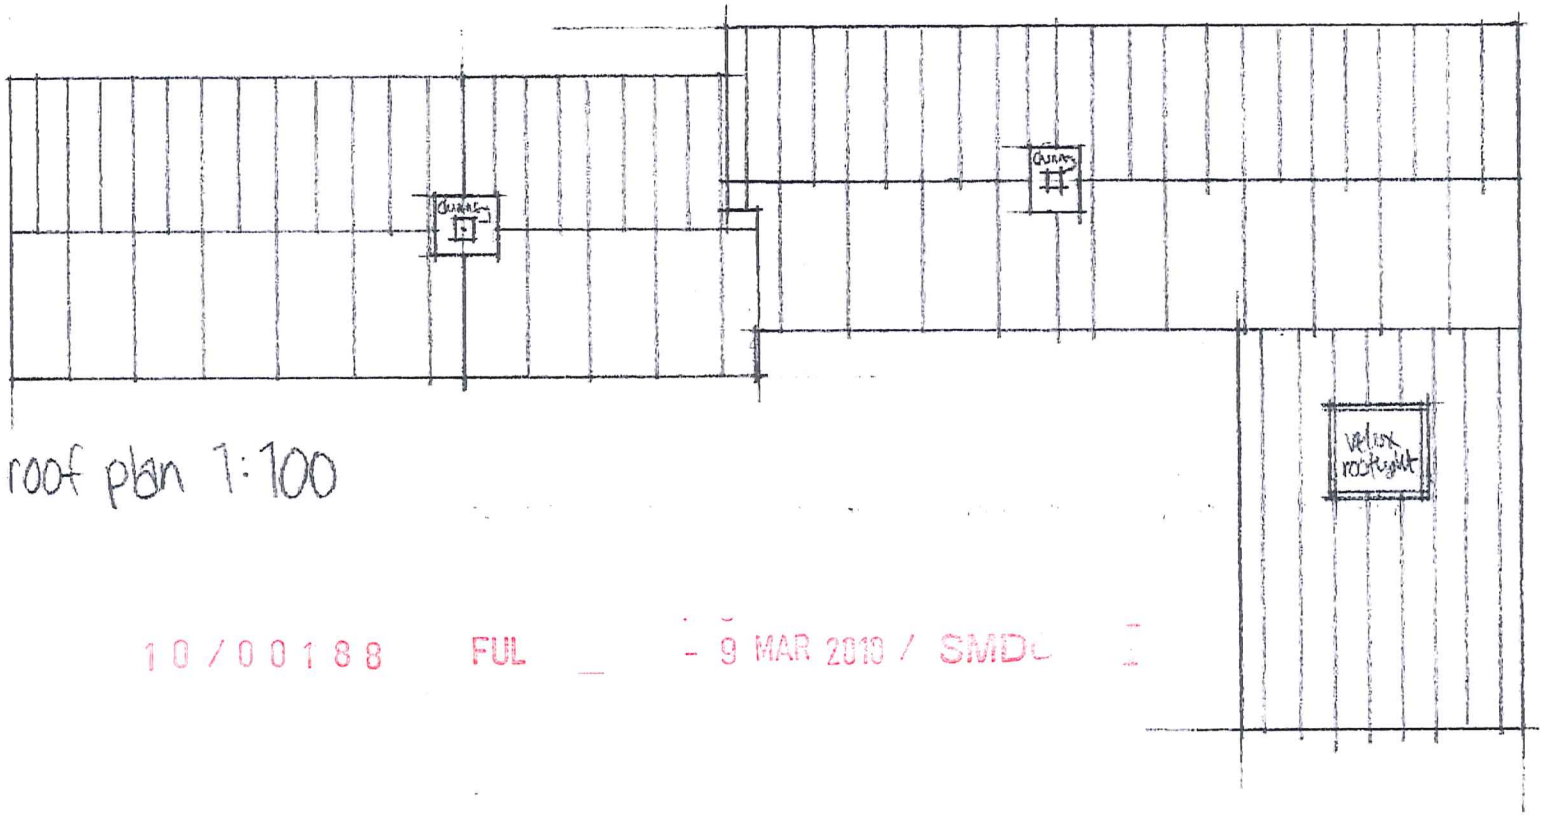

roof plan 1:100

10/00188 FUL - 9 MAR 2010 / SMD

Rose Cottage, Boundary
Cheadle, Staffs ST10 2NV

planning app no 10/00188/FUL