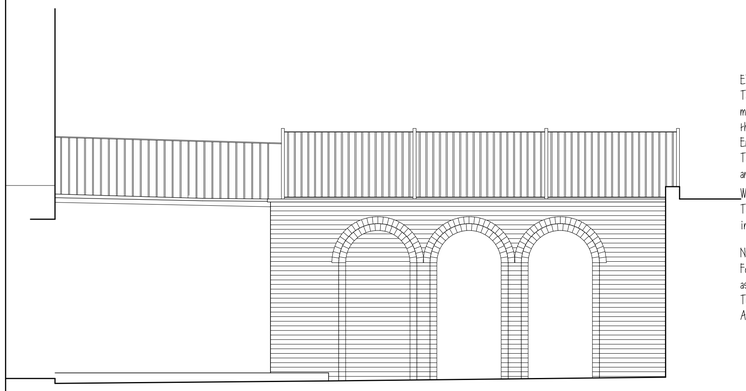



ELEVATION A - A

SCALE 1:50

EXTERNAL RAILINGS
To the top of the new walkway provide 1100mm high new painted metal railings with simple handrail and balusters to match the existing style.
Ensure the new balusters are no greater than 100mm centres.
The existing section of handrail shall be made good as required and re paint in a black colour paint.

WALKWAY
The existing walkway shall be extended as indicated and finish in a stone paving slab to Clients specification.

NEW BRICK WALL
Form new brick wall as indicated complete with brick arches as indicated.
Type and colour of the bricks shall be to the Local Authority Approval prior to work commencing on site.

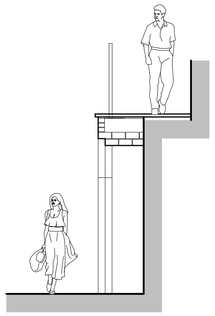


section x - x

SCALE 1:50



ELEVATION C

SCALE 1:50

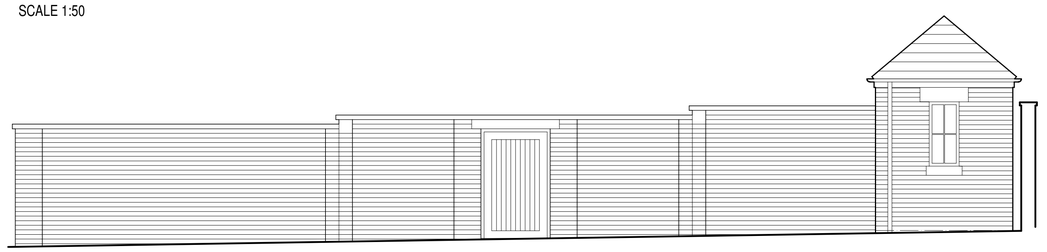

ELEVATION B
(WITH STORE BUILDING)


SCALE 1:50

Cant bricks colour to match the main bricks.

NEW BRICK WALL
New brick wall as indicated complete with plinth bricks and stone coping to top.


Cant bricks colour to match the main bricks.

MOCK DOOR WAY
Within the new boundary wall provide vertically boarded painted timber door and frame.

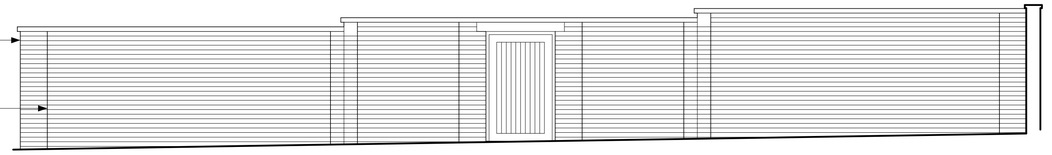


ELEVATION B
(PRE STORE BUILDING)

SCALE 1:50

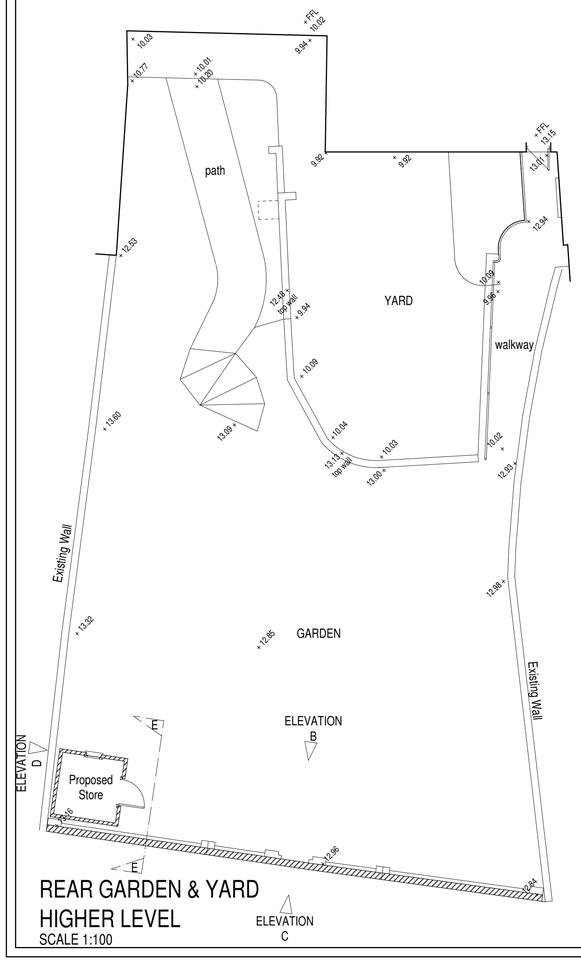

REAR GARDEN & YARD HIGHER LEVEL


SCALE 1:100

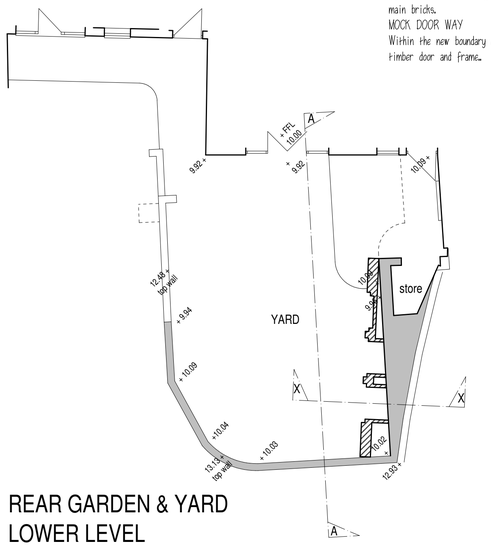

REAR GARDEN & YARD LOWER LEVEL


SCALE 1:100

NEW BRICK STORE
Form new brick store in facing brickwork, type and colour to Local Authority Approval.
Roof to be finished in either plain roof tiles or slates to Local Authority Approval.
The hips to have the tiles mitred.
Eaves to have painted timber fascia fixed direct to wall face.
Black colour pvc rainwater goods.
Window and door to be painted timber.

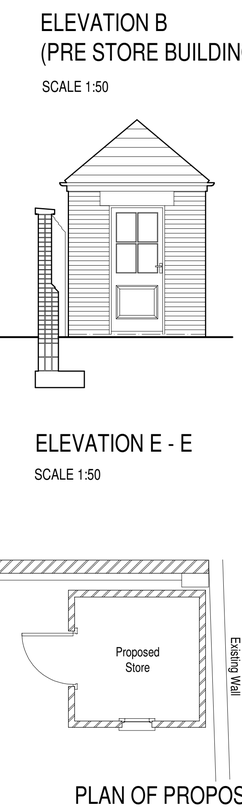

PLAN OF PROPOSED STORE

SCALE 1:50

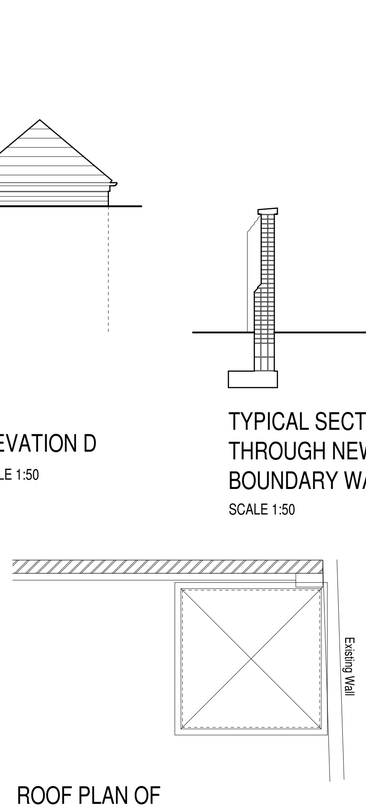

ROOF PLAN OF PROPOSED STORE

SCALE 1:50

ELEVATION E - E


SCALE 1:50

ELEVATION D


SCALE 1:50

TYPICAL SECTION THROUGH NEW BOUNDARY WALL

SCALE 1:50

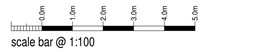

scale bar @ 1:100

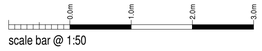

scale bar @ 1:50

MR P KENT-BAGGULEY

PROPOSED ALTERATIONS TO REAR YARD AND GARDEN AT
62 ST. EDWARD STREET,
LEEK,
STAFFS,
ST13 5DL.

REAR GARDEN & YARD
PROPOSAL SCHEME

Date	Sheet	Scale
APRIL 2010	A1	1:50,1:100
Drg No.	Rev.	Drawn
2009-1664-13	A	ASR

Rev. A 14/5/2010 CONTRACTING BRICKS REMOVED, TRP TILES REMOVED

SAMMONS Architectural LIMITED
Chartered Institute of Architectural Technologists
10 Cawdry Buildings, Fountain Street, Leek. ST13 6JP
Telephone + Fax 01538 386002
E-mail: info@sammonsltd.co.uk

This drawing is copyright. Do not scale.
All dimensions must be checked prior to commencement.