

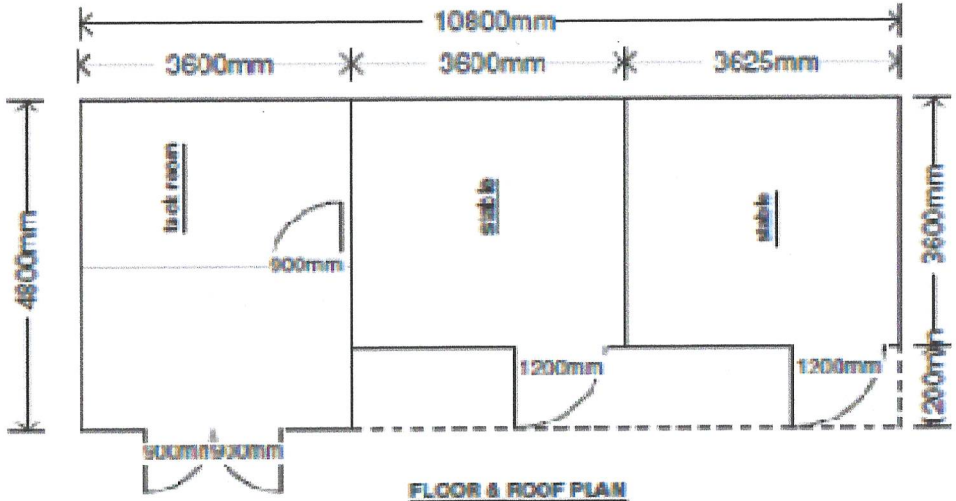



FLOOR & ROOF PLAN

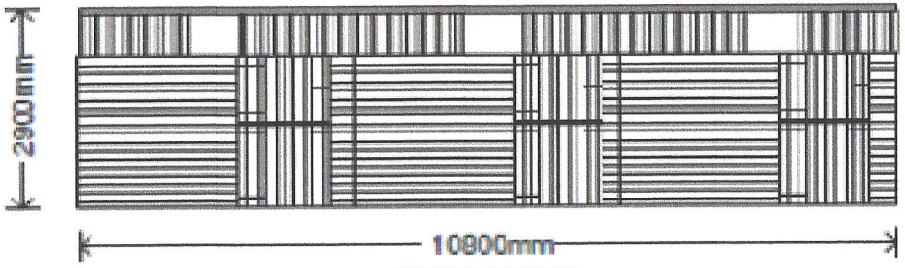


REAR ELEVATION

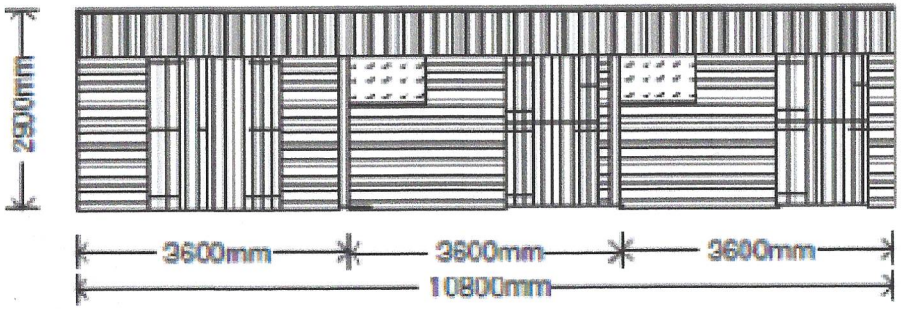

FRONT ELEVATION

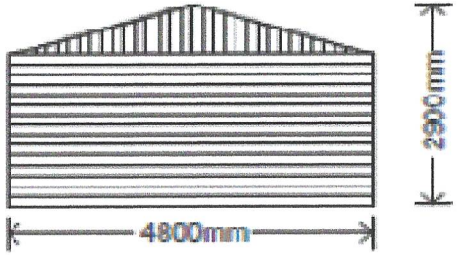

SIDE ELEVATIONS

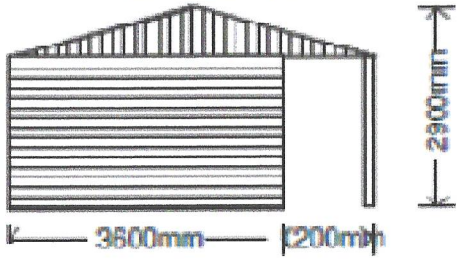

Title: Stable Building

Drawing No: GC-003

scale 1:100

MATERIALS

ROOF: BLACK CORRUGATED ONDULINE SHEETS ON 100 X 47 TIMBER PURLINS WITH ONE CLEAR SHEET PER STABLE AT THE REAR

WALLS: 150mm X ex19mm TREATED TIMBER SHIPLAP CLADDING ON 75mm X 47mm TIMBER FRAMING

DOORS: 150mm X ex19mm TREATED TIMBER SHIPLAP CLADDING ON TIMBER FRAMES WITH HEAVY DUTY GALVANISED HINGES AND DOOR FURNITURE