Existing Site Plan

Scale 1 : 500

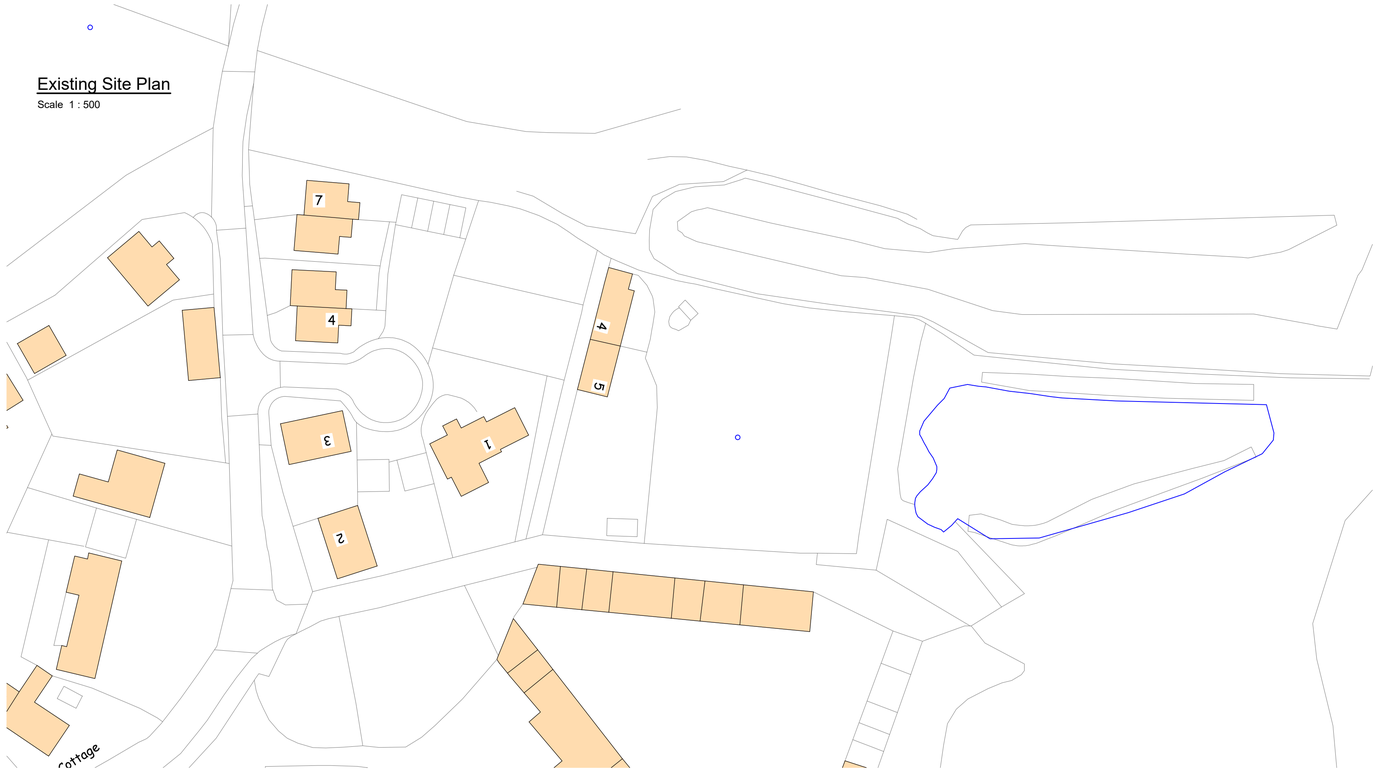



Location Plan

Scale 1 : 1250

Proposed Site Plan

Scale 1 : 500

(Indicative Site Layout)



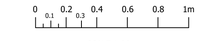

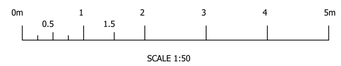

Rev.	Revision Description	Drn			Date
B	Planning Alterations: Drawing updated to consider planning comments.	JG			30-07-2018
A	Red line updated to include No.4 The Plain and alterations to layout.	JG			02-05-2018

A.J.S.
Structural Design

62 Carter Street
Uttoxeter
Staffs. ST14 8EU

Tel: 01889 568056
Fax: 01889 569805

Client:

JMI Planning Ltd
Land off Black Lane, Whiston,
Stoke-on-Trent, ST10 2

Title:

Proposed Indicative Housing Layout:
Location Plan, Existing and Proposed Site Plan

Drawn by:	Date:	Index No.:
JG	April 2018	

Scales:

As Shown Paper Size A1

Drawing No: A3496 - 001

Revision B