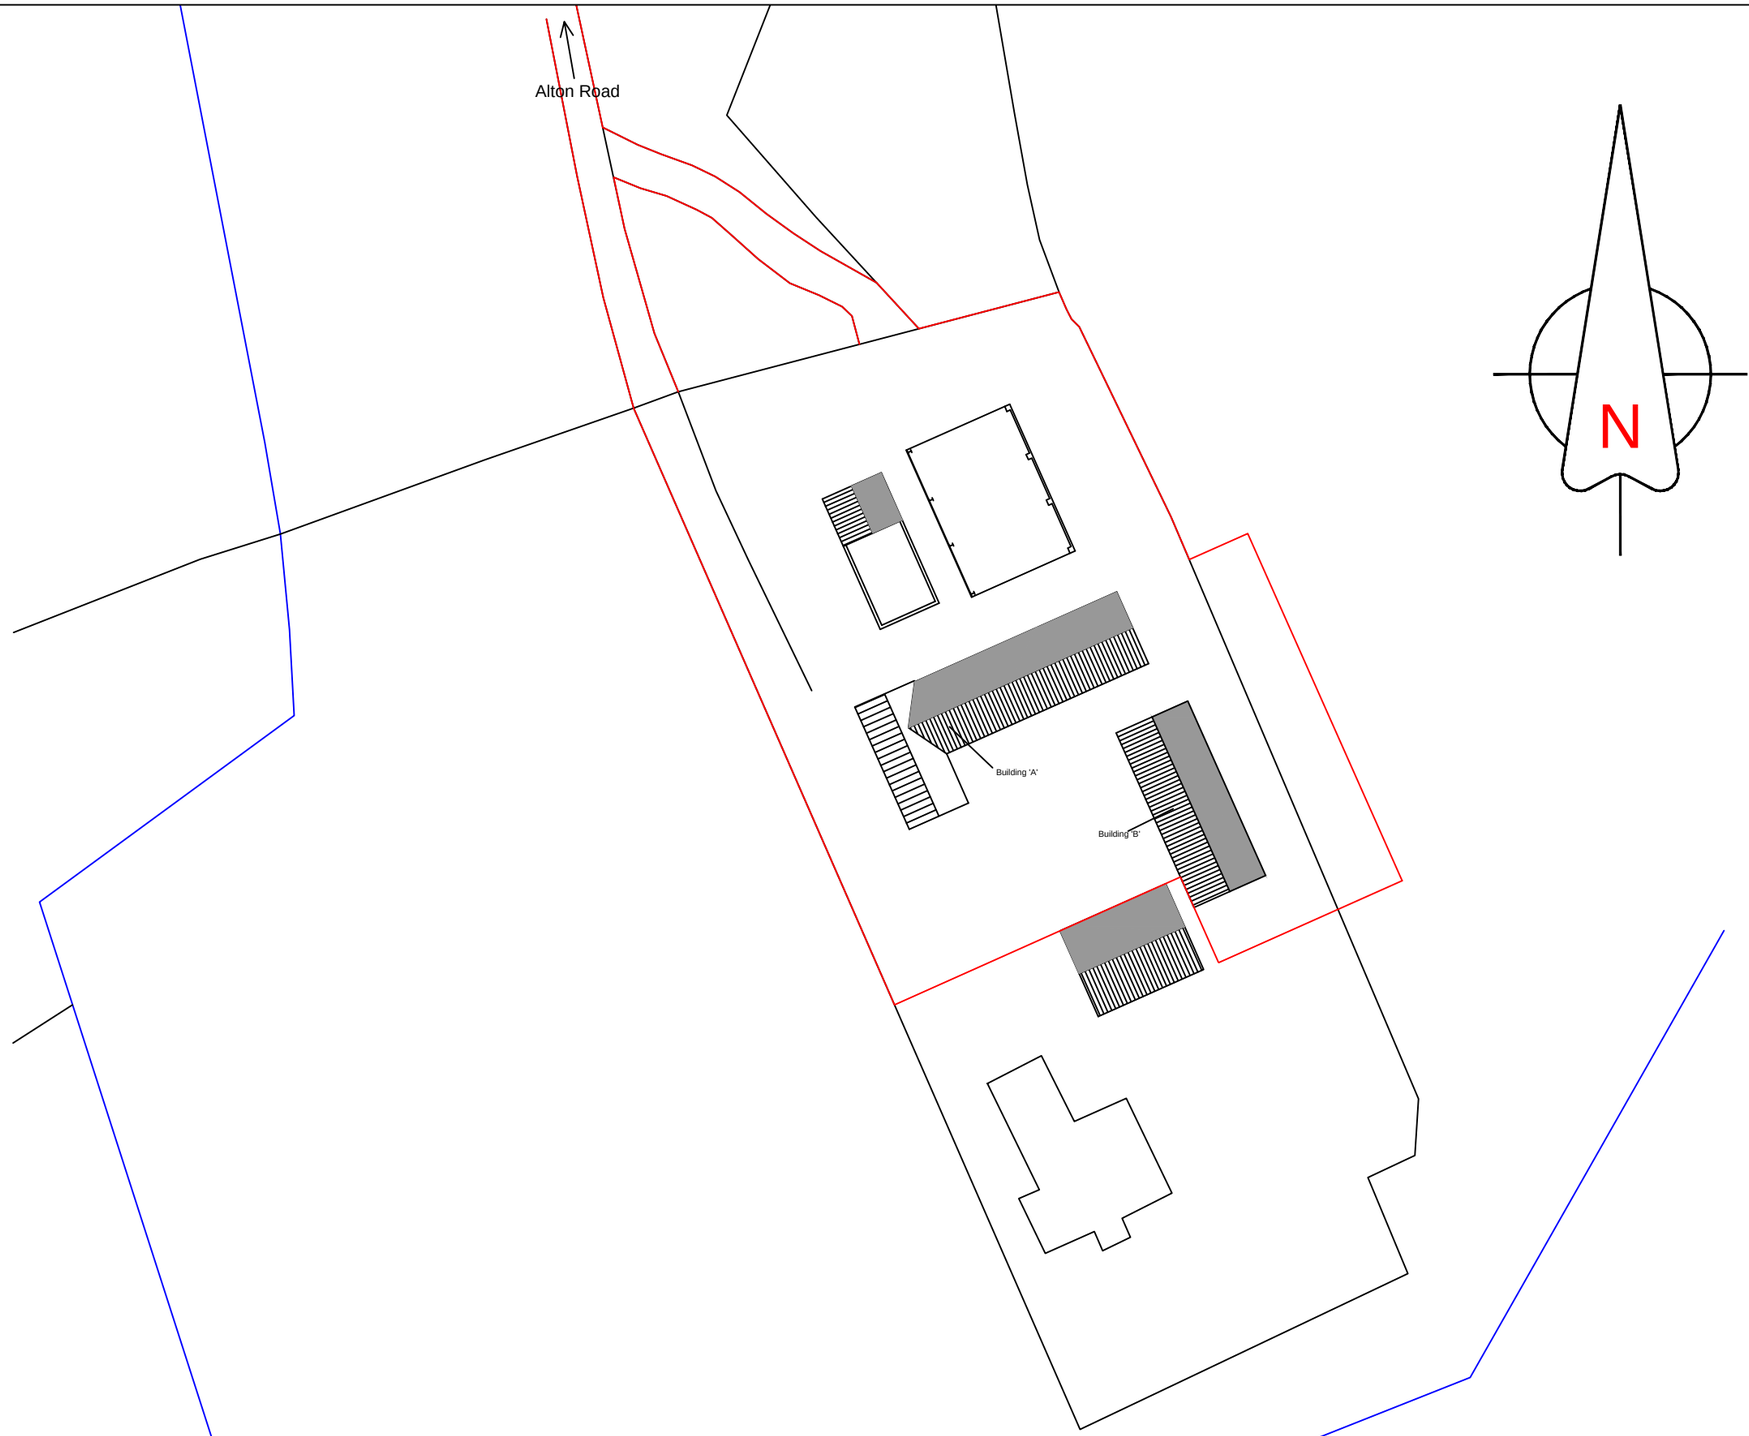

Project: Bradley Elm Farm

Drawing Title: 01 - Existing Site Plan

ABA BUILDING CONSULTANCY

Andy Beard & Associates
Telephone:
07583 130 106
Email:
ababuildingconsult@btinternet.com

Date: June 2018

Scale: 1:500 @ A3

Revision: A