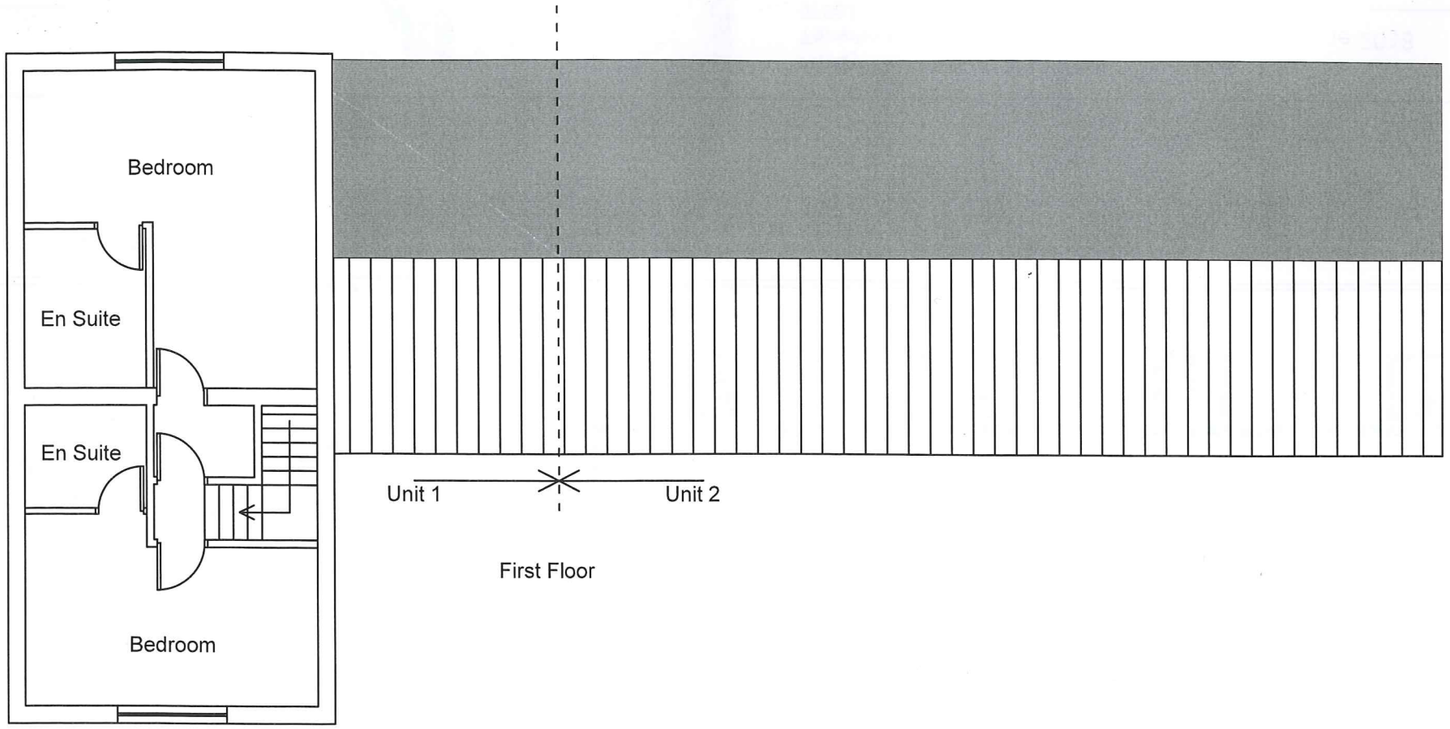

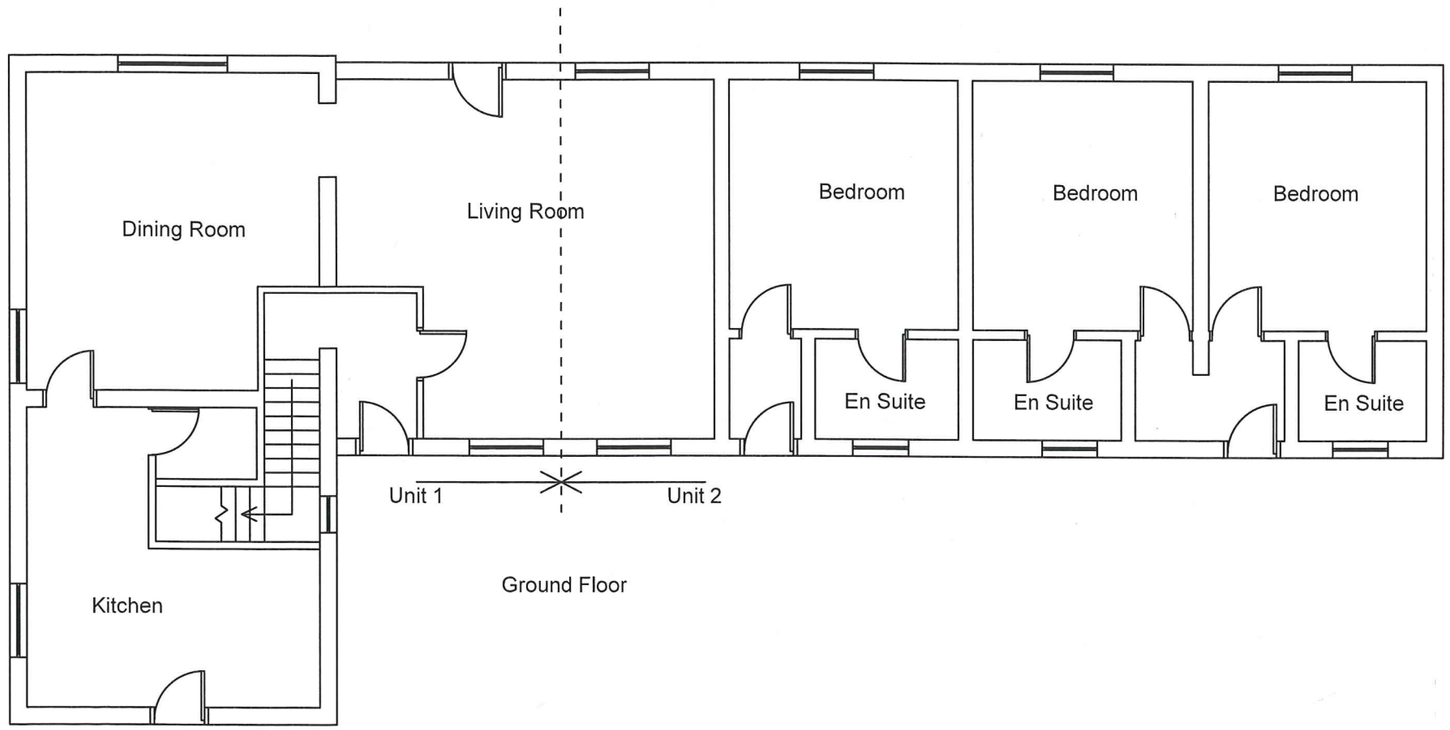

Project: Bradley Elm Farm

Drawing Title: 02 - Existing Plans Building 'A' (Units 1 & 2)

ABA BUILDING CONSULTANCY

Andy Beard & Associates
Telephone:
07583 130 106
Email:
ababuildingconsult@btinternet.com

Date: June 2018

Scale: 1:100 @ A3

Revision: A