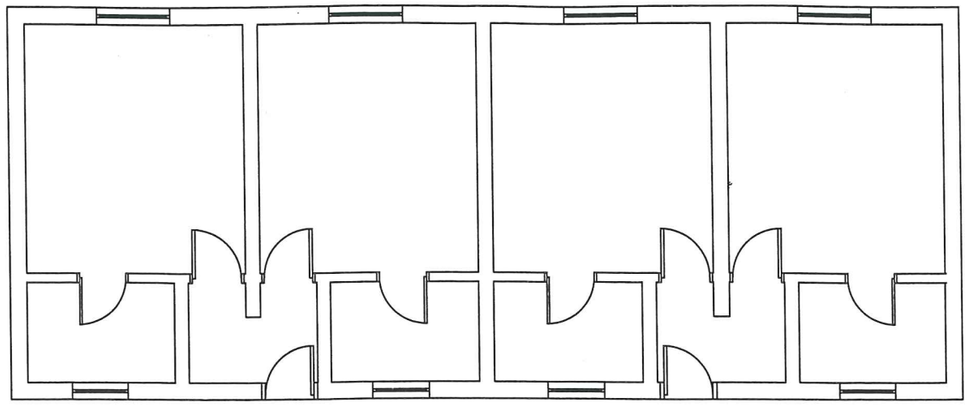

Ground Floor

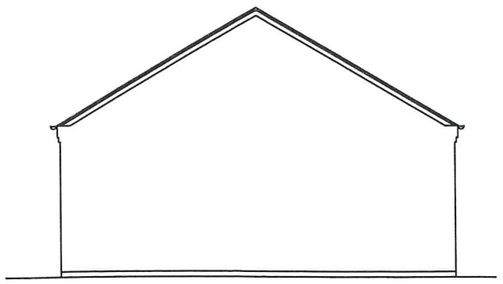

South Elevation

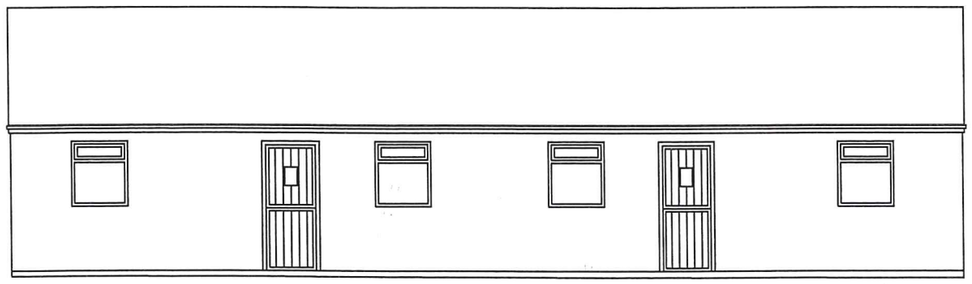

West Elevation

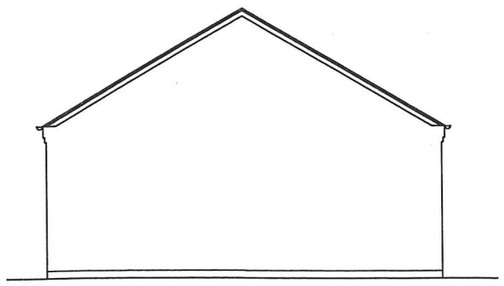

North Elevation

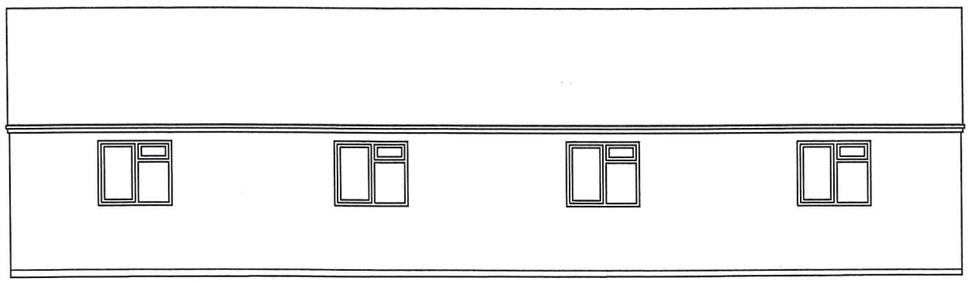

East Elevation

Project: Bradley Elm Farm

Drawing Title: 04 - Existing Plans & Elevations Building 'B'

ABA BUILDING CONSULTANCY

Andy Beard & Associates
Telephone:
07583 130 106
Email:
ababuildingconsult@btinternet.com

Date: June 2018

Scale: 1:100 @ A3

Revision: A