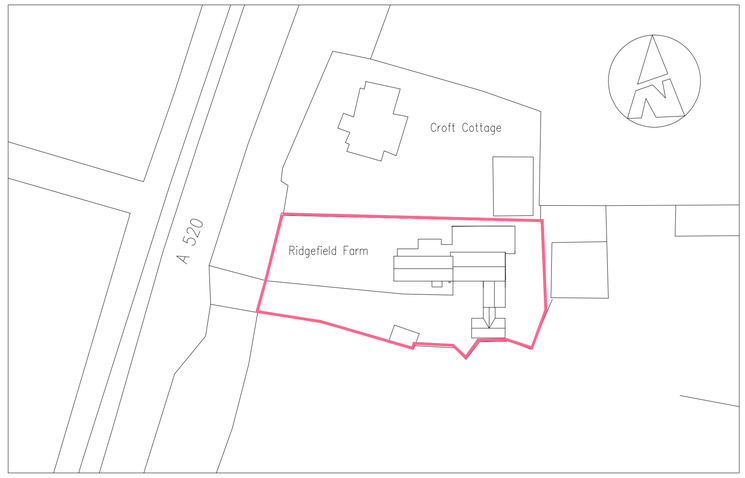


## Site Plan Scale 1:500




## South Elevation Scale 1:100

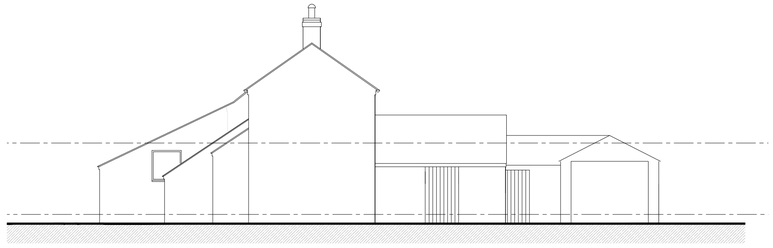

## West Elevation Scale 1:100

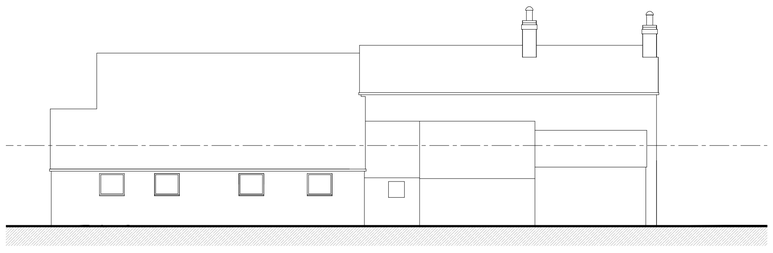

## North Elevation Scale 1:100

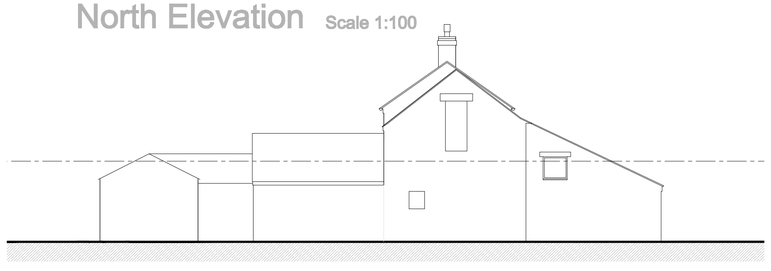

## East Elevation Scale 1:100

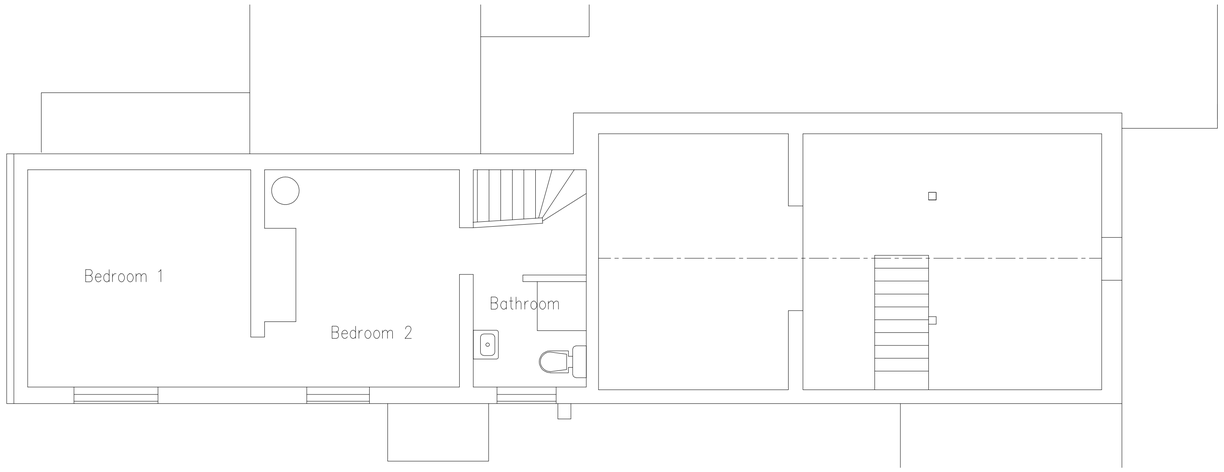


## First Floor Scale 1:50

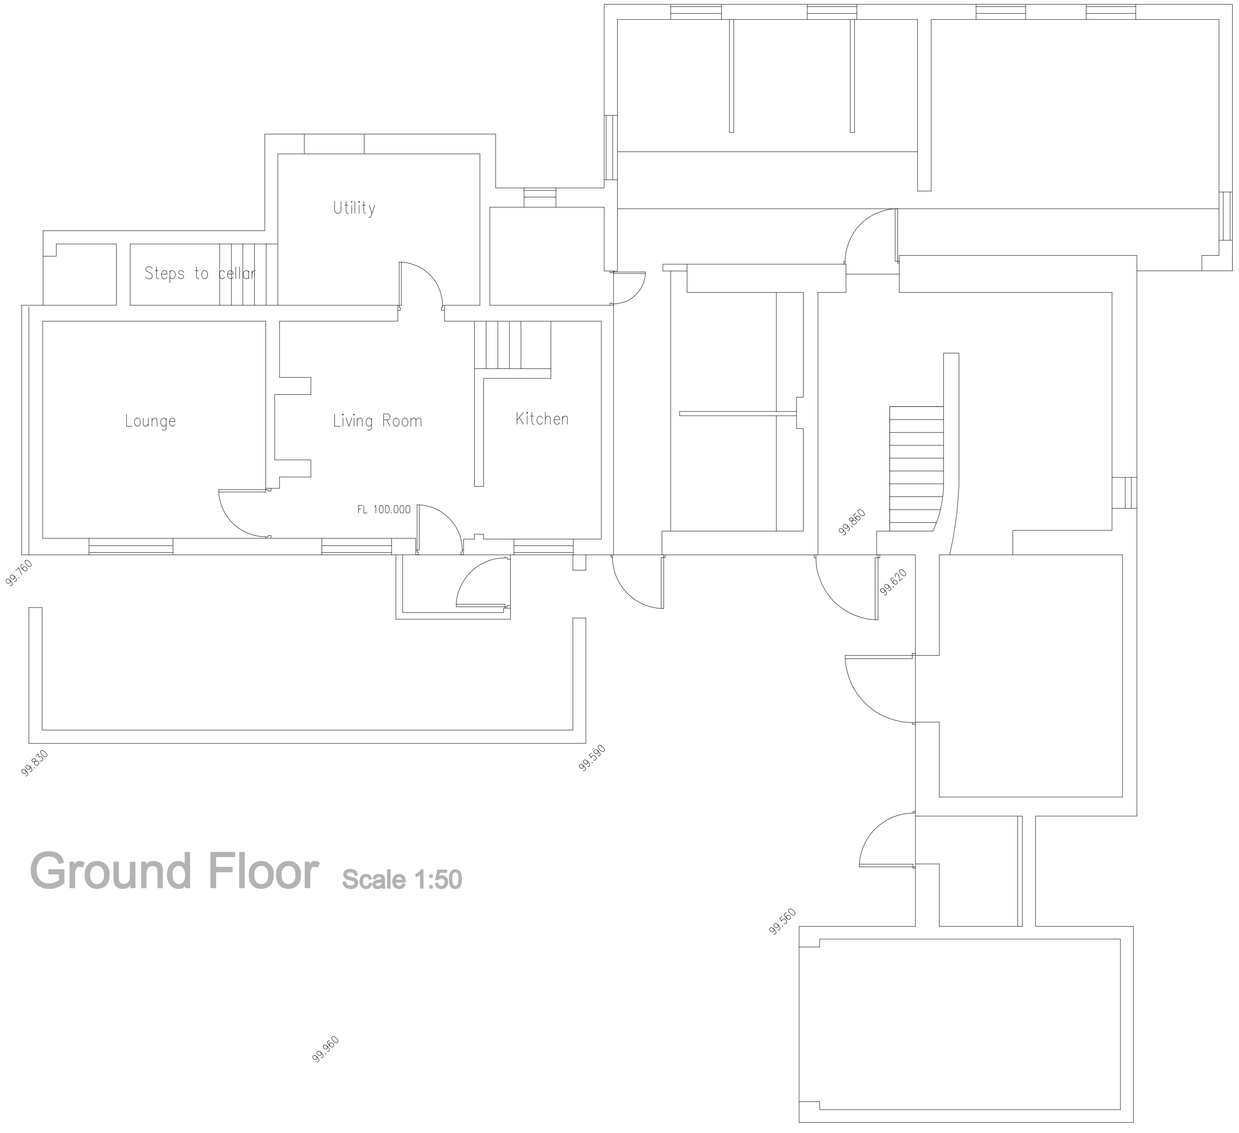


## Ground Floor Scale 1:50




| Rev. | Drawn | Comments. | Date |
|---|---|---|---|
| | | | |

MAC
ARCHITECTURAL DESIGN LTD
Moorland House, 123 Moorland Road, Burslem, ST6 1JD.
T:01782 503302 E:admin@mac-arch.co.uk

Client:
Mrs S Shirley.

Project:
Proposed alterations extensions to dwelling and conversion of outbuilding to residential use at Ridgefields Farm Cellarhead, Staffordshire, ST9 0DG.

Title:
Survey as Existing.

Status:
Planning

Paper Size A1: Drawn: ACB March 2018 Drawing Ref: 1545-01