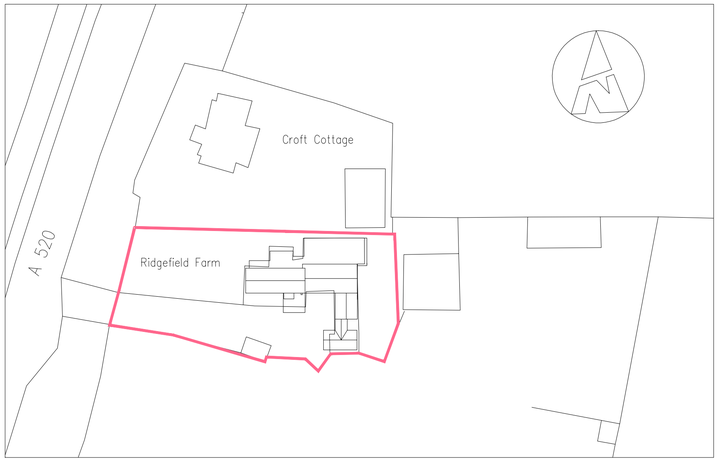

Site Plan Scale 1:500



South Elevation Scale 1:100



West Elevation Scale 1:100

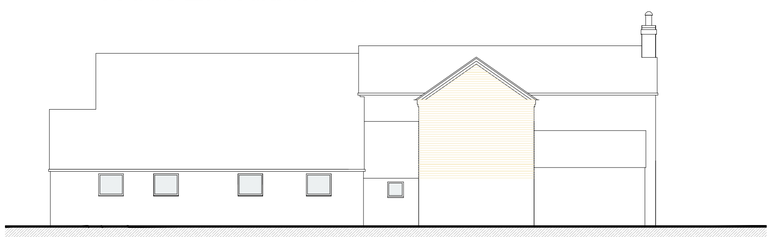

North Elevation Scale 1:100

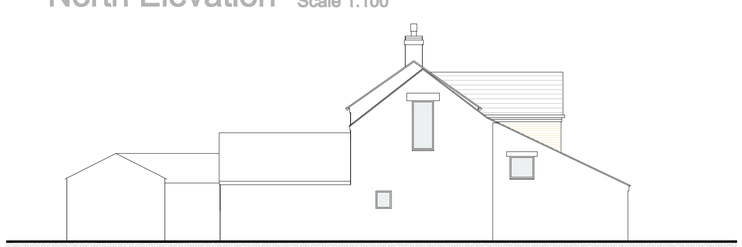

East Elevation Scale 1:100

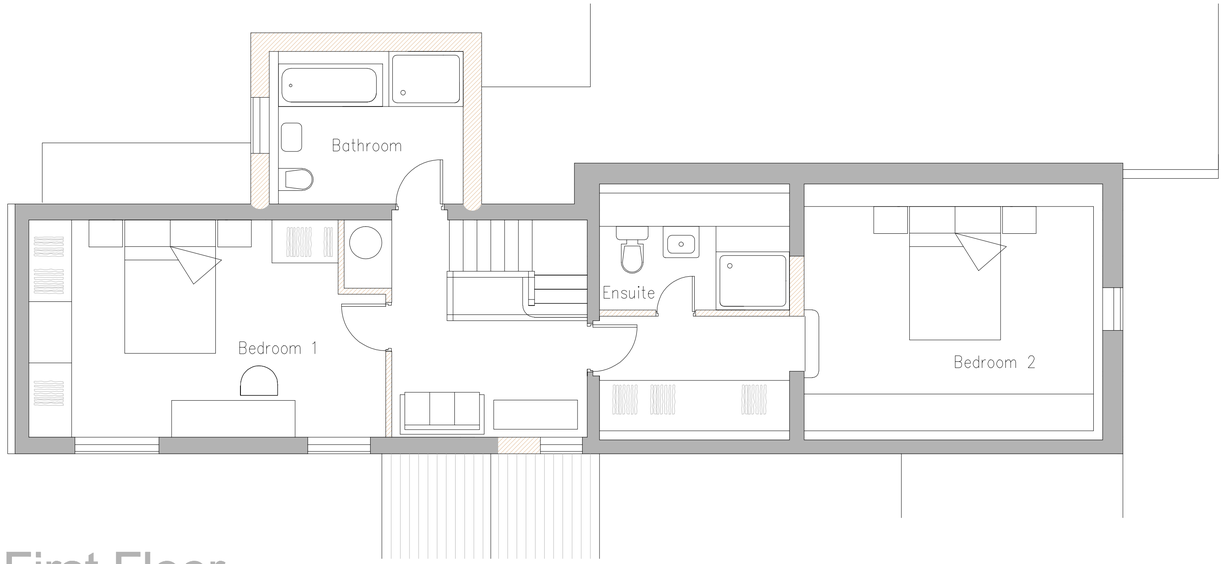

First Floor Scale 1:50

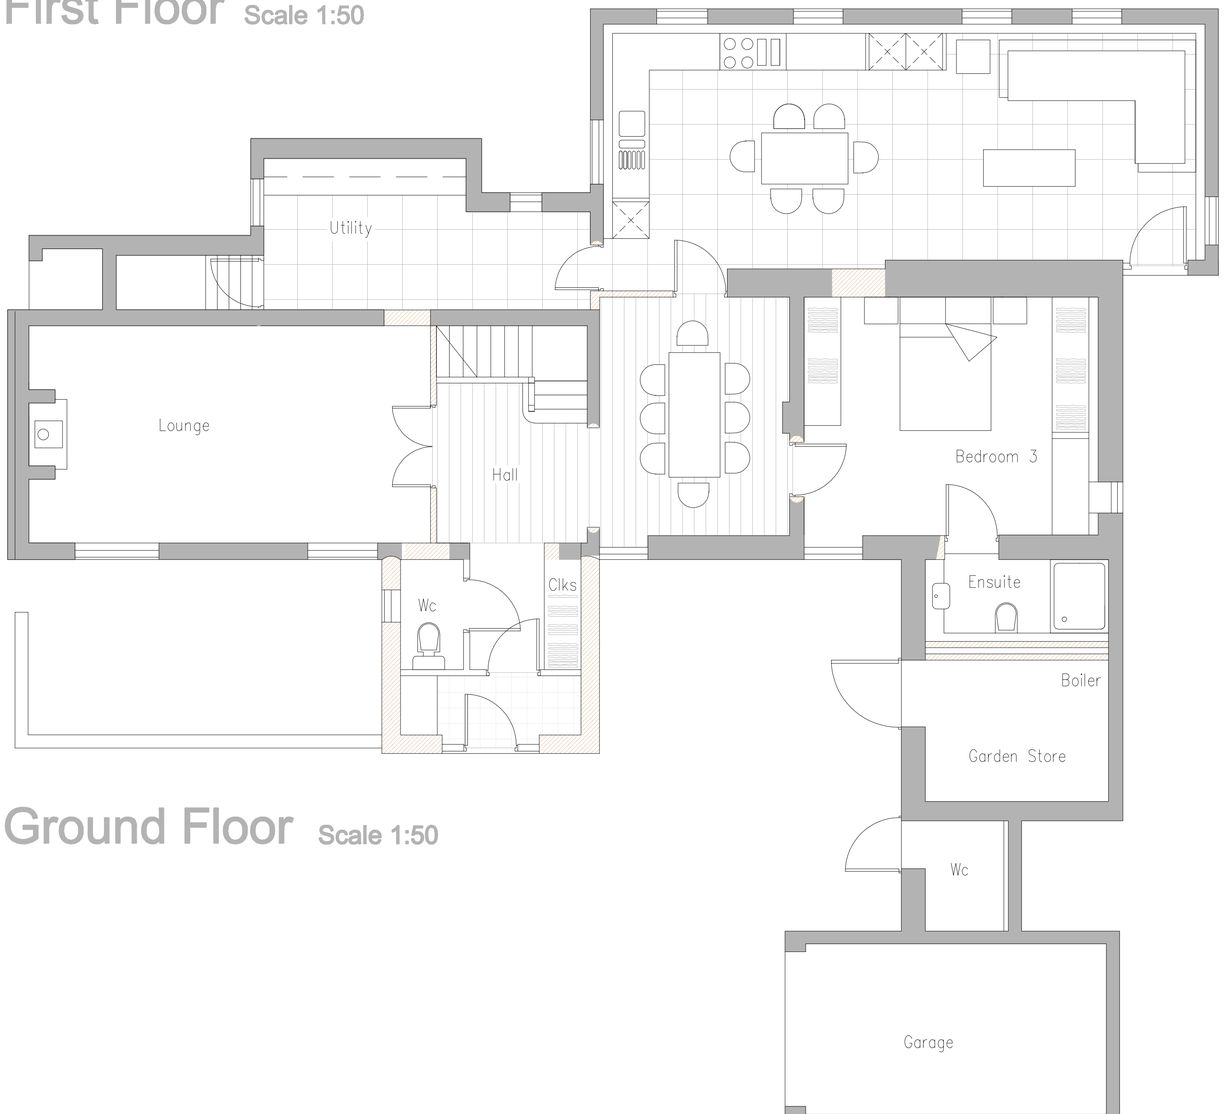

Ground Floor Scale 1:50



Rev.	Drawn	Comments.	Date

MAC
ARCHITECTURAL DESIGN LTD
Moorland House, 123 Moorland Road, Burslem, ST6 1JD.
T:01782 503302 E:admin@mac-arch.co.uk

Client:
Mrs S Shirley.

Project:
Proposed alterations extensions to dwelling and conversion of outbuilding to residential use at Ridgefields Farm Cellarhead, Staffordshire, ST9 0DG.

Title:
Scheme Proposal.

Status:
Preliminary.

Paper Size A1: Drawn: ACB March 2018 Drawing Ref: 1545-02