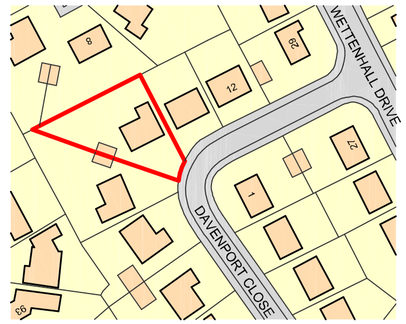

Ordnance Survey, (c) Crown Copyright 2018. All rights reserved. Licence number 100022432

Metres
10 20 30 40 50 60 70 80 90 100

SCALE 1:1250

Site Location Plan
Scale 1:1250

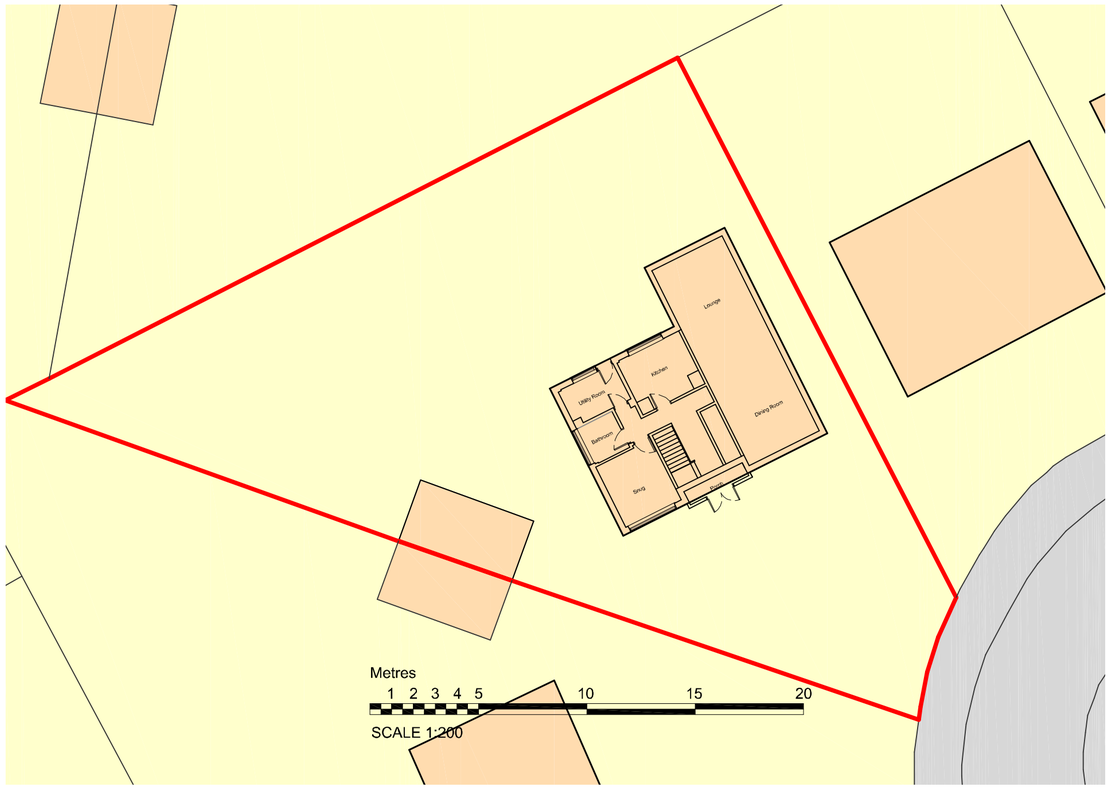

Existing Site Plan
Scale 1:200

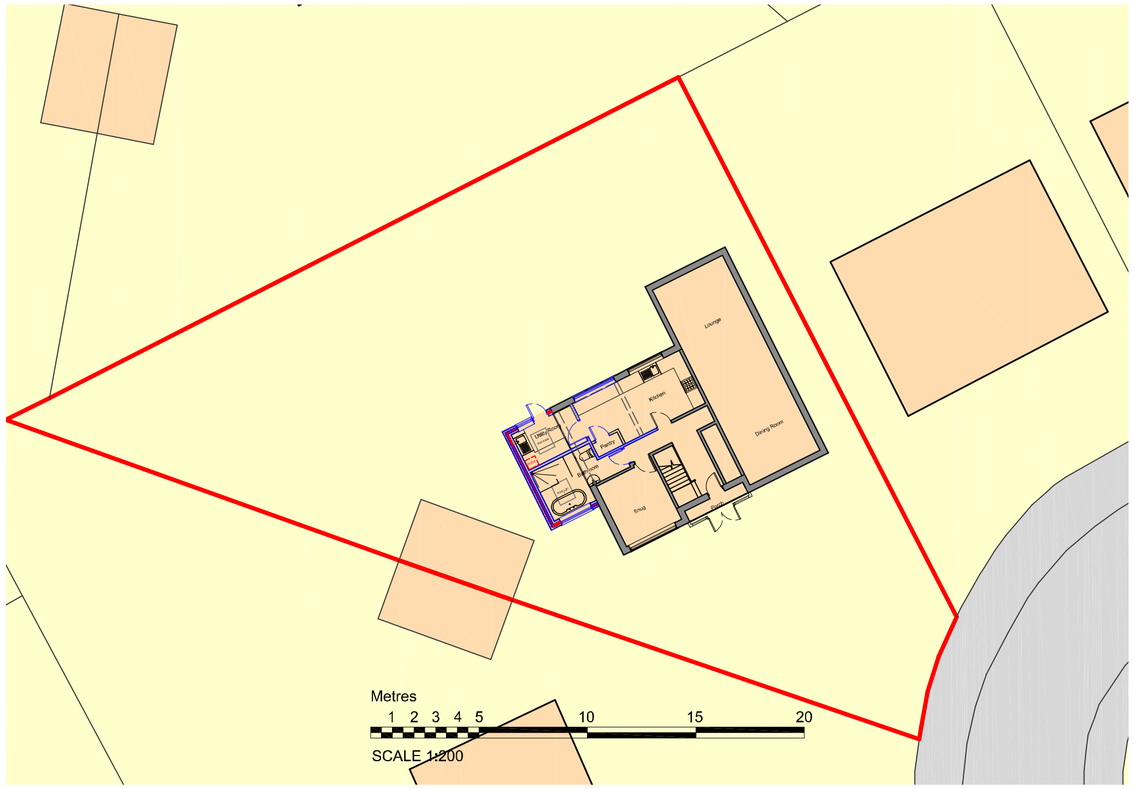

Proposed Site Plan
Scale 1:200

DBD Architectural Consultancy Ltd ©2018

1. Copyright is vested with DBD Architectural Consultancy Ltd.

2. All dimensions to be checked on site before proceeding.

3. Contractor to check/adjust dimensions of new work to suit existing conditions.
Do not assume existing structure or details are plumb, square or level.

4. Contractor must notify the architect of any discrepancies before proceeding.

5. All drawings to be read in conjunction with all other consultants drawings and specs.

Rev	Date	Description

DBD Architectural Consultancy

DBD Architectural Consultancy Ltd
50 Broad Street, Leek,
Staffordshire, ST13 5NS
01538 383118
mail@dbdconsultants.co.uk
www.dbdconsultants.co.uk

Mr and Mrs Sherratt
10 Davenport Close
ST13 8NU

Project
Extension to side of property and new dormer window added to front elevation

Title
Site Layout

Stage: Planning		
Size: A2	Date: 13.08.18	Job No: 1837
Scale: 1:200		
Drawing Number: PL01		