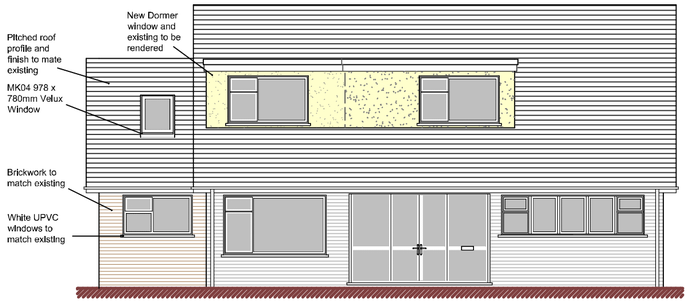

Front Elevation (South East)

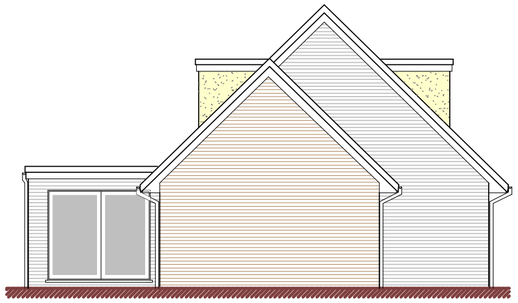

Side Elevation (South West)

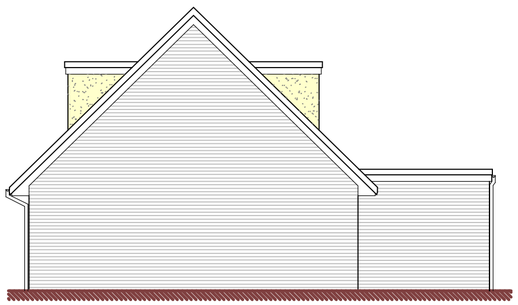

Side Elevation (North East)

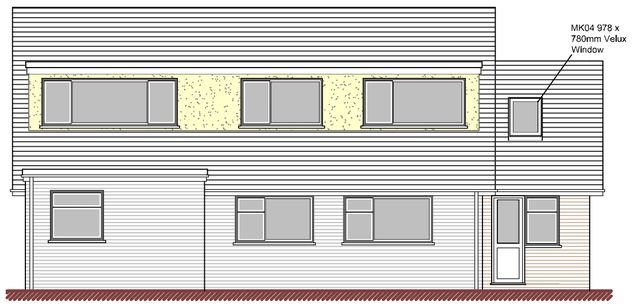

Rear Elevation (North West)

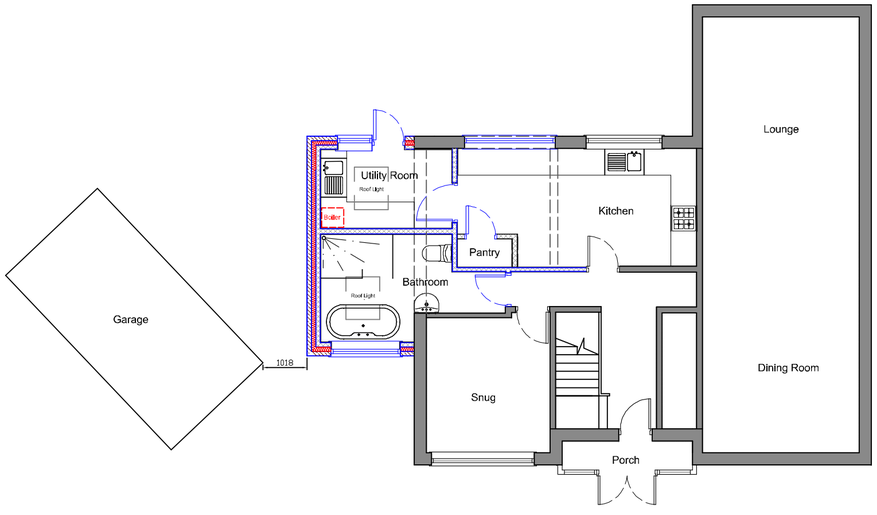

Ground Floor Plan

Metres

1 2 3 4 5 10

SCALE 1:100

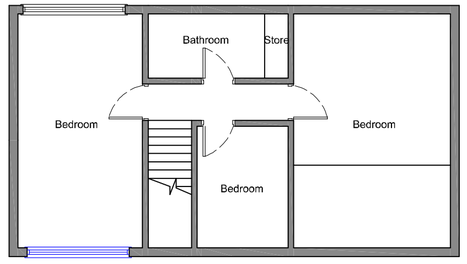

Ground Floor Plan

DBD Architectural Consultancy Ltd ©2018

1. Copyright is vested with DBD Architectural Consultancy Ltd.

2. All dimensions to be checked on site before proceeding.

3. Contractor to check/adjust dimensions of new work to suit existing conditions.
Do not assume existing structure or details are plumb, square or level.

4. Contractor must notify the architect of any discrepancies before proceeding.

5. All drawings to be read in conjunction with all other consultants drawings and specs.

Rev	Date	Description
B	20.8.18	Amended to clients instructions
A	16.8.18	Amended to clients instructions

DBD Architectural Consultancy

DBD Architectural Consultancy Ltd
50 Broad Street, Leek,
Staffordshire, ST13 5NS
01538 383118
mail@dbdconsultants.co.uk
www.dbdconsultants.co.uk

Mr and Mrs Sherratt
10 Davenport Close
ST13 8NU
Client

Extension to side of property and new dormer window added to front elevation
Project

Title
Proposed Plans and Elevations

Stage: Planning		
Size: A2	Dwg. 13.08.18	Job No: 1837
Scale: 1:100		
Drawing Number: PL03-B		