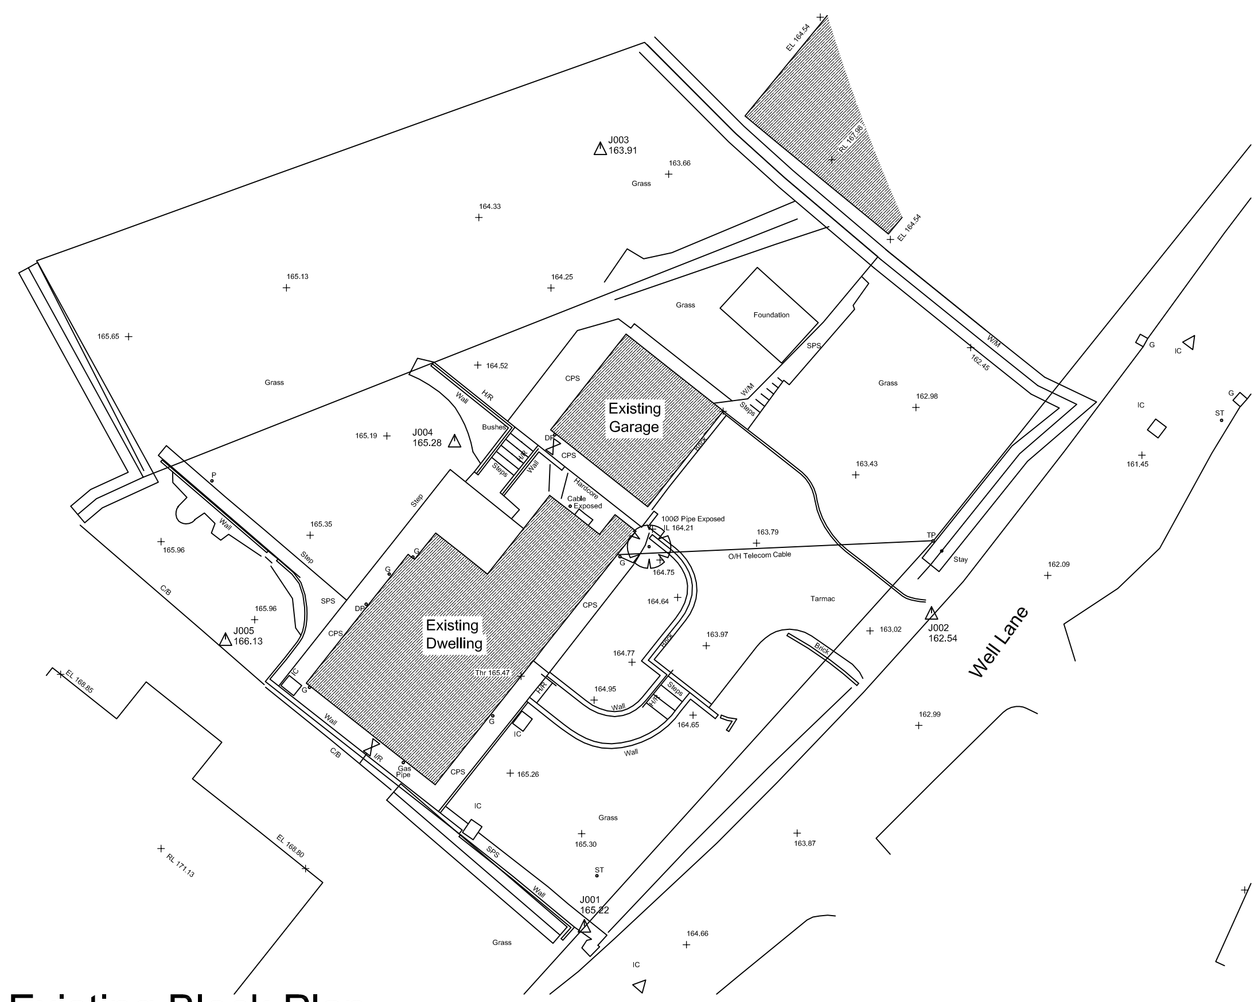


Existing Block Plan

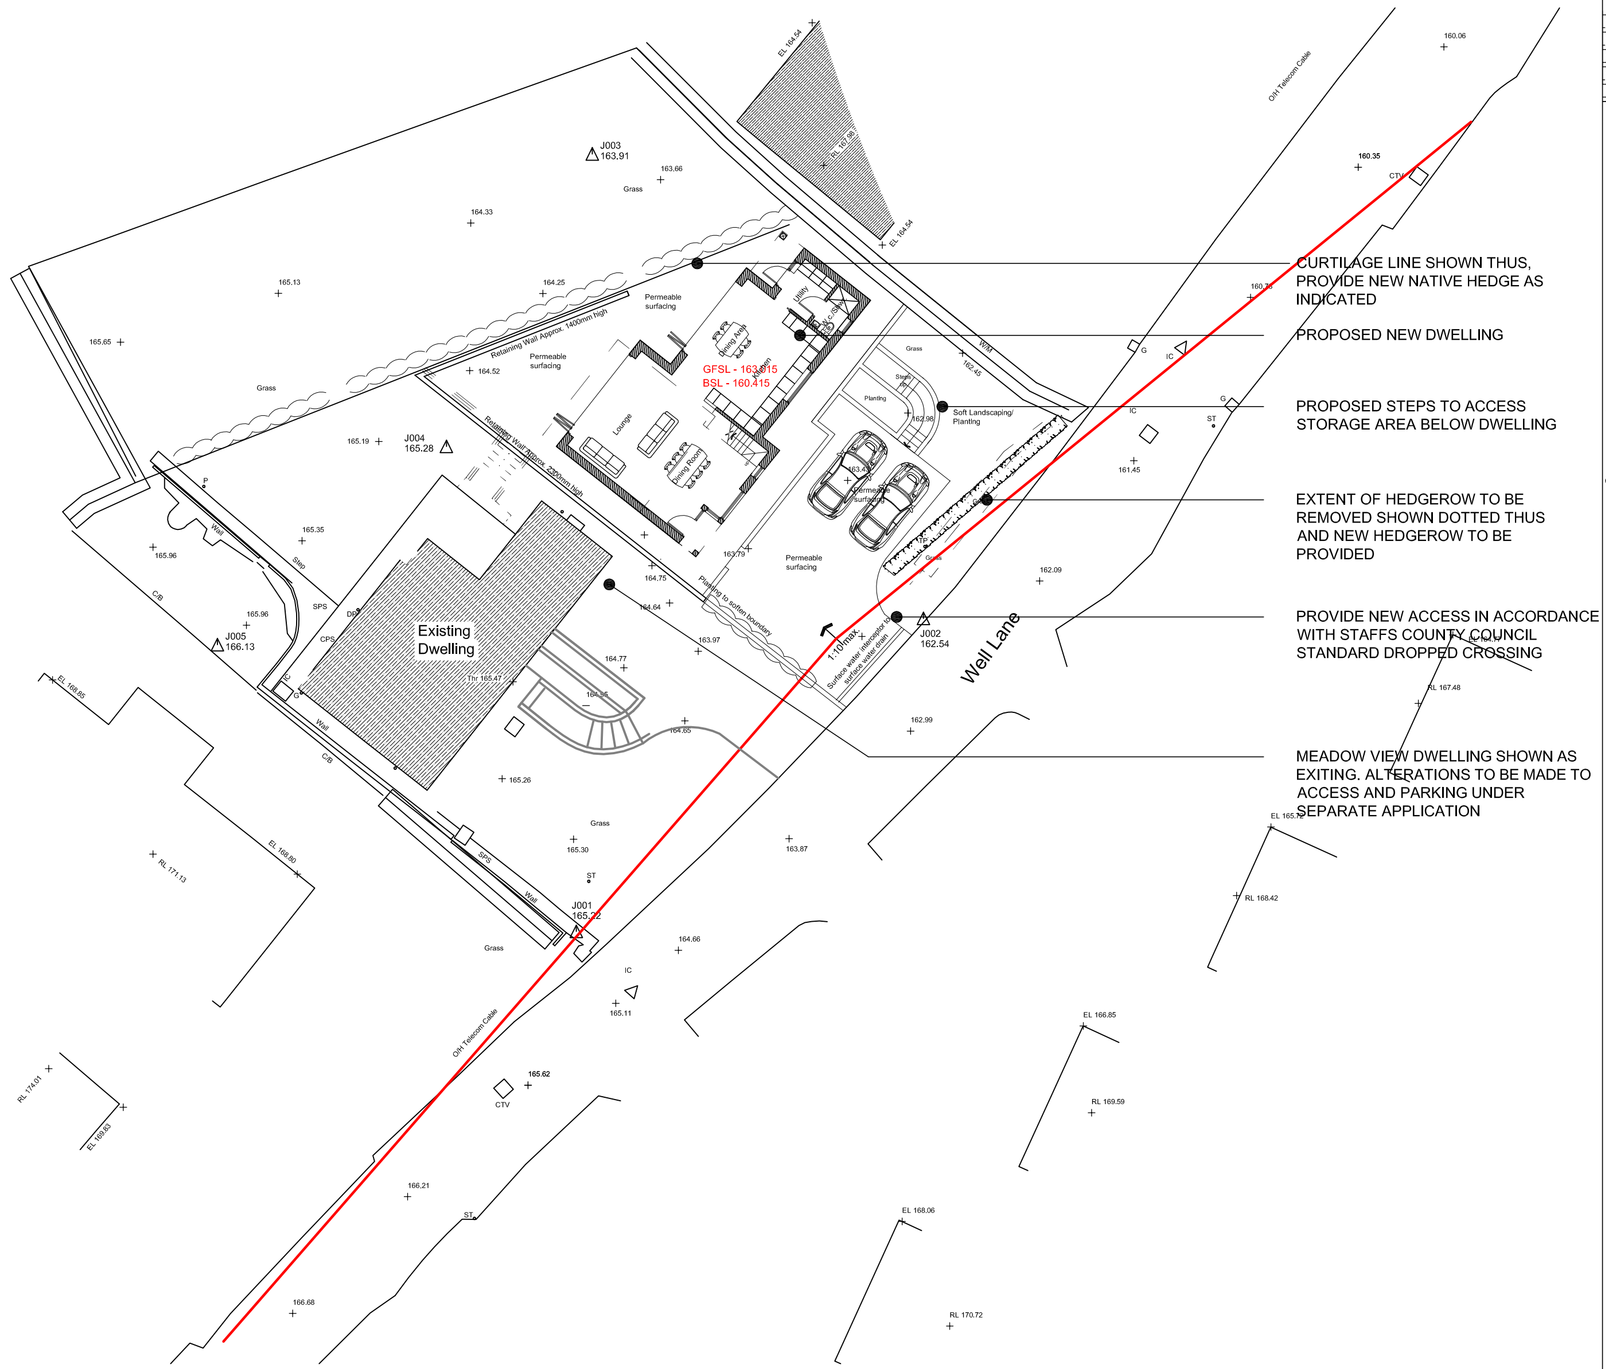
J003
163.91
163.66
Grass
164.33
165.13
164.25
165.65
Permeable surfacing
Retaining Wall Approx. 1400mm high
164.52
Retaining Wall Approx. 1200mm high
GFSL - 163.415
BSL - 160.415
Lounge
Kitchen/ Dining Area
Bedroom
Bedroom
Bedroom
Study
Utility
Shower
Soft Landscaping/ Planting
Planting
Grass
Kerb
Kerb
Kerb