


Existing Streetscene From Well Lane

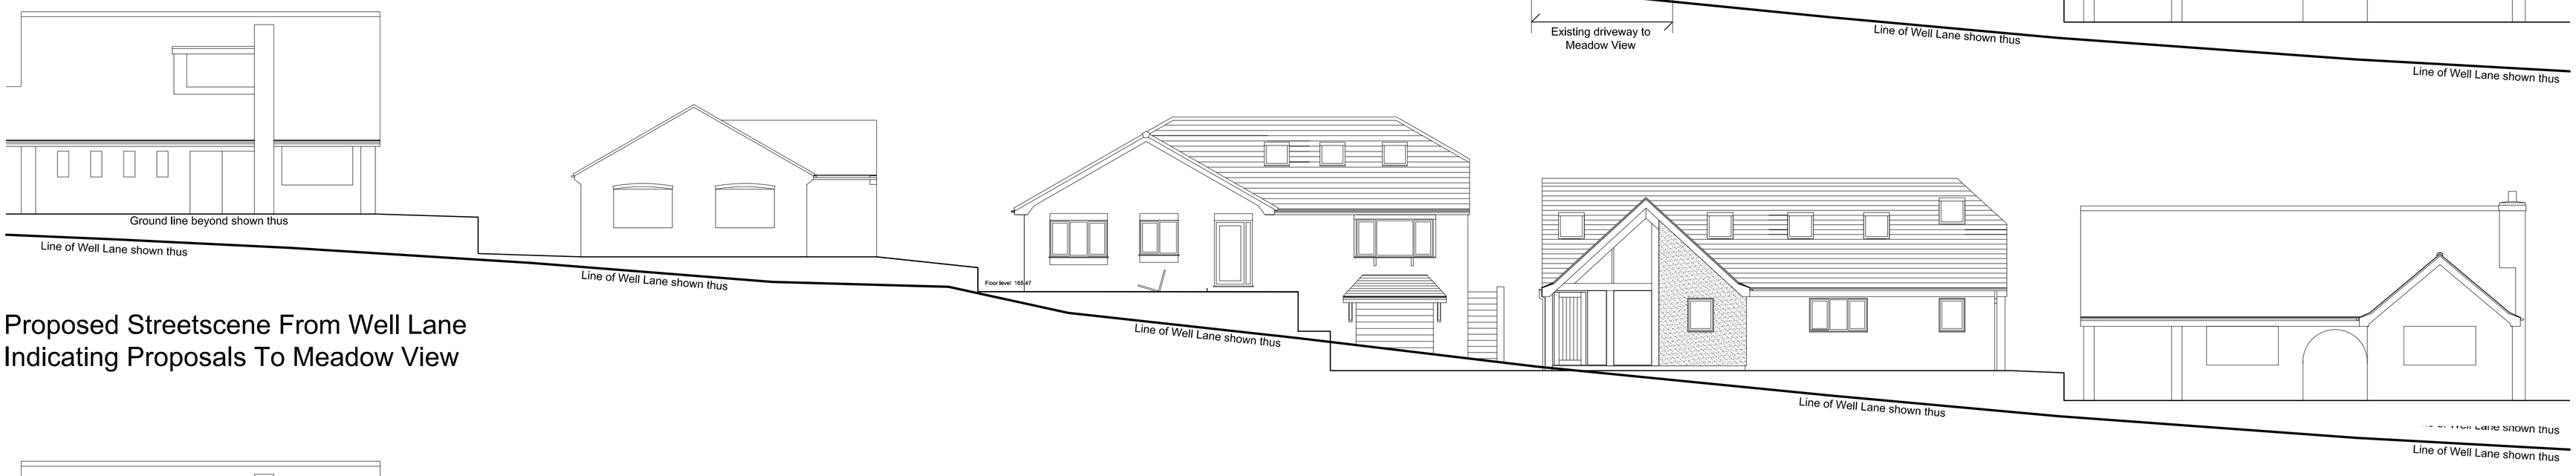


Proposed Streetscene From Well Lane
Indicating Proposals To Meadow View

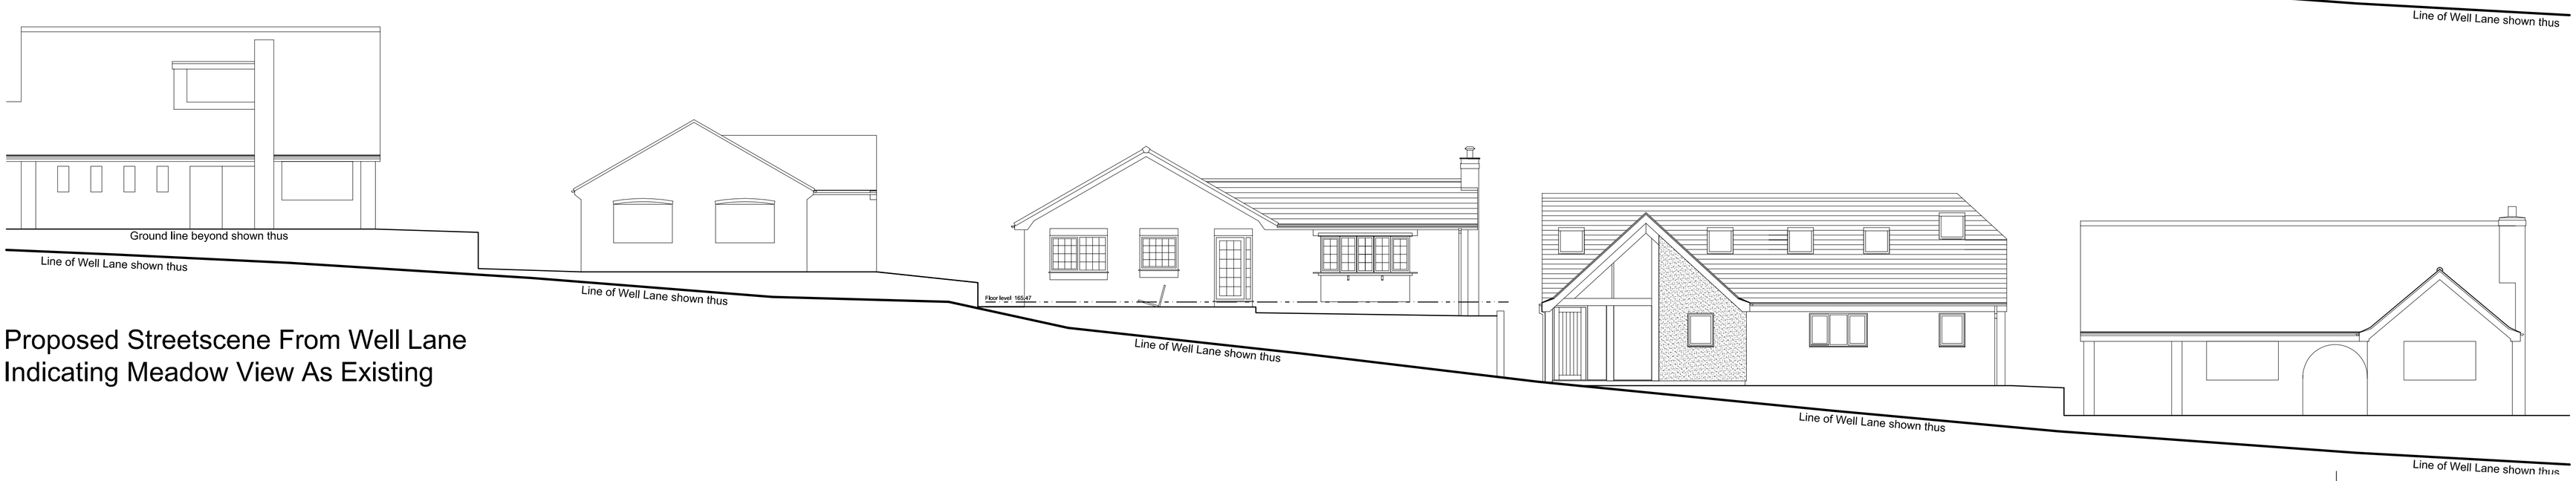


Proposed Streetscene From Well Lane
Indicating Meadow View As Existing

## KEY

| | | |
|---|---|---|
| F.C. | - | Floor - Cill Height |
| C.H. | - | Head Height |
| D.H. | - | Door Head Height |
| 2350 | - | Floor - Ceiling Height |
| (E)F.W.I.C.# | - | Existing Foul Water Inspection Chamber |
| (E)S.W.I.C.# | - | Existing Surface Water Inspection Chamber |
| (E)C.W.I.C.# | - | Existing Combined Water Inspection Chamber |
| (E)F.W.M.H. # | - | Existing Foul Water Manhole |
| (E)S.W.M.H.# | - | Existing Surface Water Manhole |
| (E)C.W.M.H.# | - | Existing Combined Water Manhole |
| (P) | - | Denotes Proposed |
| RWP. | - | Rainwater Pipe |
| SVP. | - | Soil Vent Pipe |
| S.S. | - | Sub-Stack |
| G. | - | Gulley |
| BIG. | - | Back Inlet Gulley |
| M.J. | - | Movement Joint |

SCALE BARS

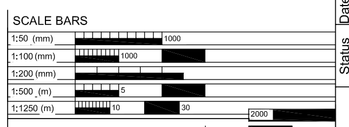


GENERAL NOTES

The contractor is to check all setting out [illegible] accordance with the project specific drawings [illegible] planning department prior to commencing [illegible] Contact Epoch Architecture Ltd as required for clarification.

All building work is to conform with the 2010 Building Regulations and all subsequent revised documents and to the satisfaction of the building control officer.

Works to be completed in strict accordance with all project specific documents produced in accordance with the CDM Regulations 2015.

It remains the duty of the client and contractor to establish all legal boundaries on site.

This drawing and its contents remain the copyright of Epoch Architecture Ltd.

| Revision | Description | Date |
|---|---|---|

| | |
|---|---|
| Client | Mr & Mrs Beech |
| Project | Land Adj. Meadow View<br>Well Lane, Gillow Heath<br>New Detached Dwelling |
| Drawing Title | Existing & Proposed Streetscenes |
| Drawing Ref. | P144 - 203 |

| Date | Scale | Size | Rev. |
|---|---|---|---|
| 23/08/18 | 1:100 | A1 | |

| Status | | | |
|---|---|---|---|
| | Feasibility | Bldg. Regs | Contract |
| | **Planning** | Tender | Construction |

EPOCH
ARCHITECTURE

EPOCH Architecture Ltd, 22 Plover Drive,
Biddulph, Stoke-on-Trent, Staffordshire, ST8 7UJ
T: 01782 698731
M: 07709390128
E: jonathan@epocharchitecture.co.uk
W: www.epocharchitecture.co.uk

Chartered Institute of Architectural Technologists
Registered Practice