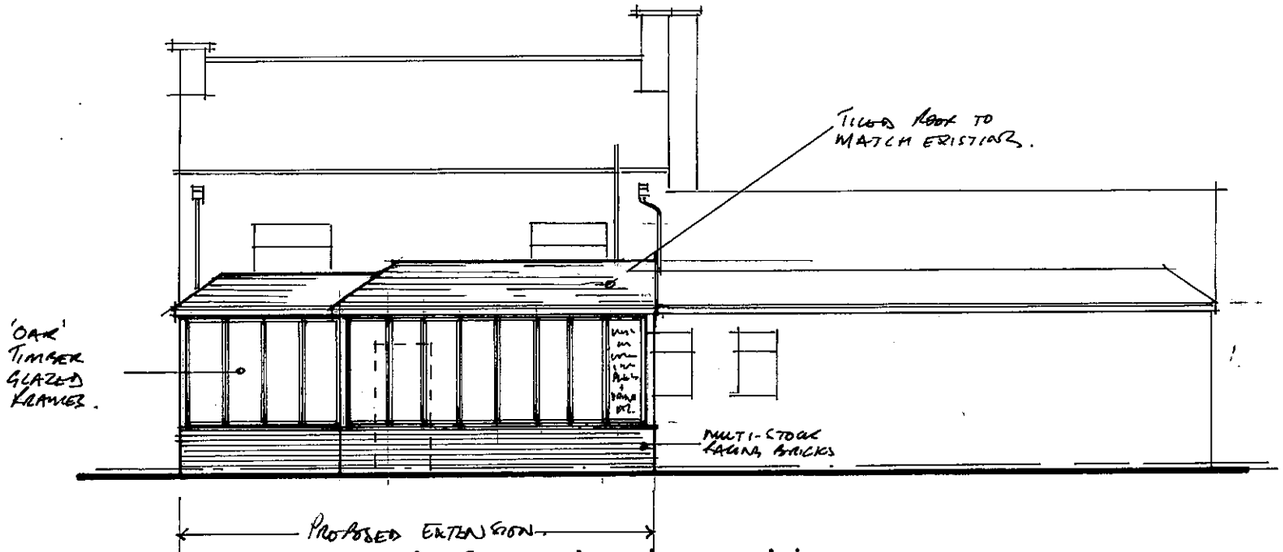

proposed front elevation

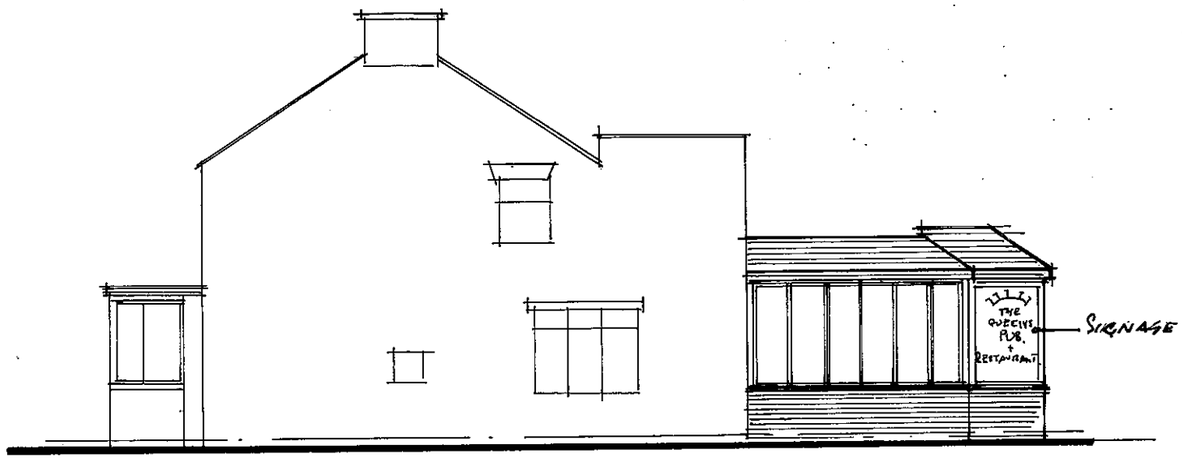

proposed side elevation

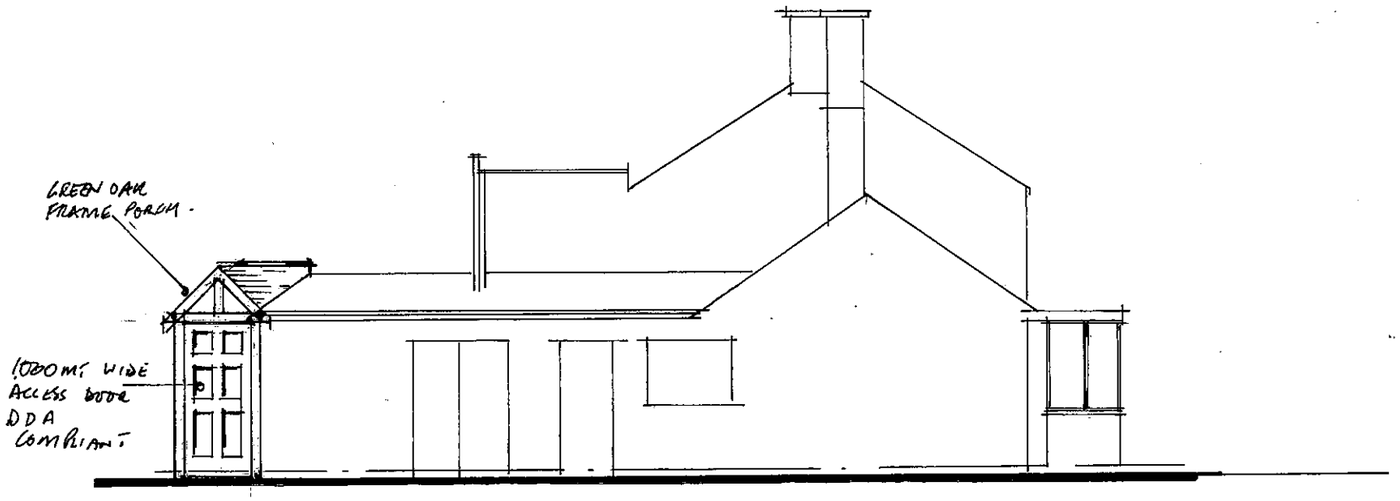

proposed side elevation

RJS SURVEY SERVICES.

title
proposed elevations
THE QUEENS Freehay
CHEADLE ST10 1RF

SCALE 1:100@A3 DATE SEPT 2017 DRAWN

DWG No ARR/rjs/02/a

PROPOSED GROUND FLOOR PLAN

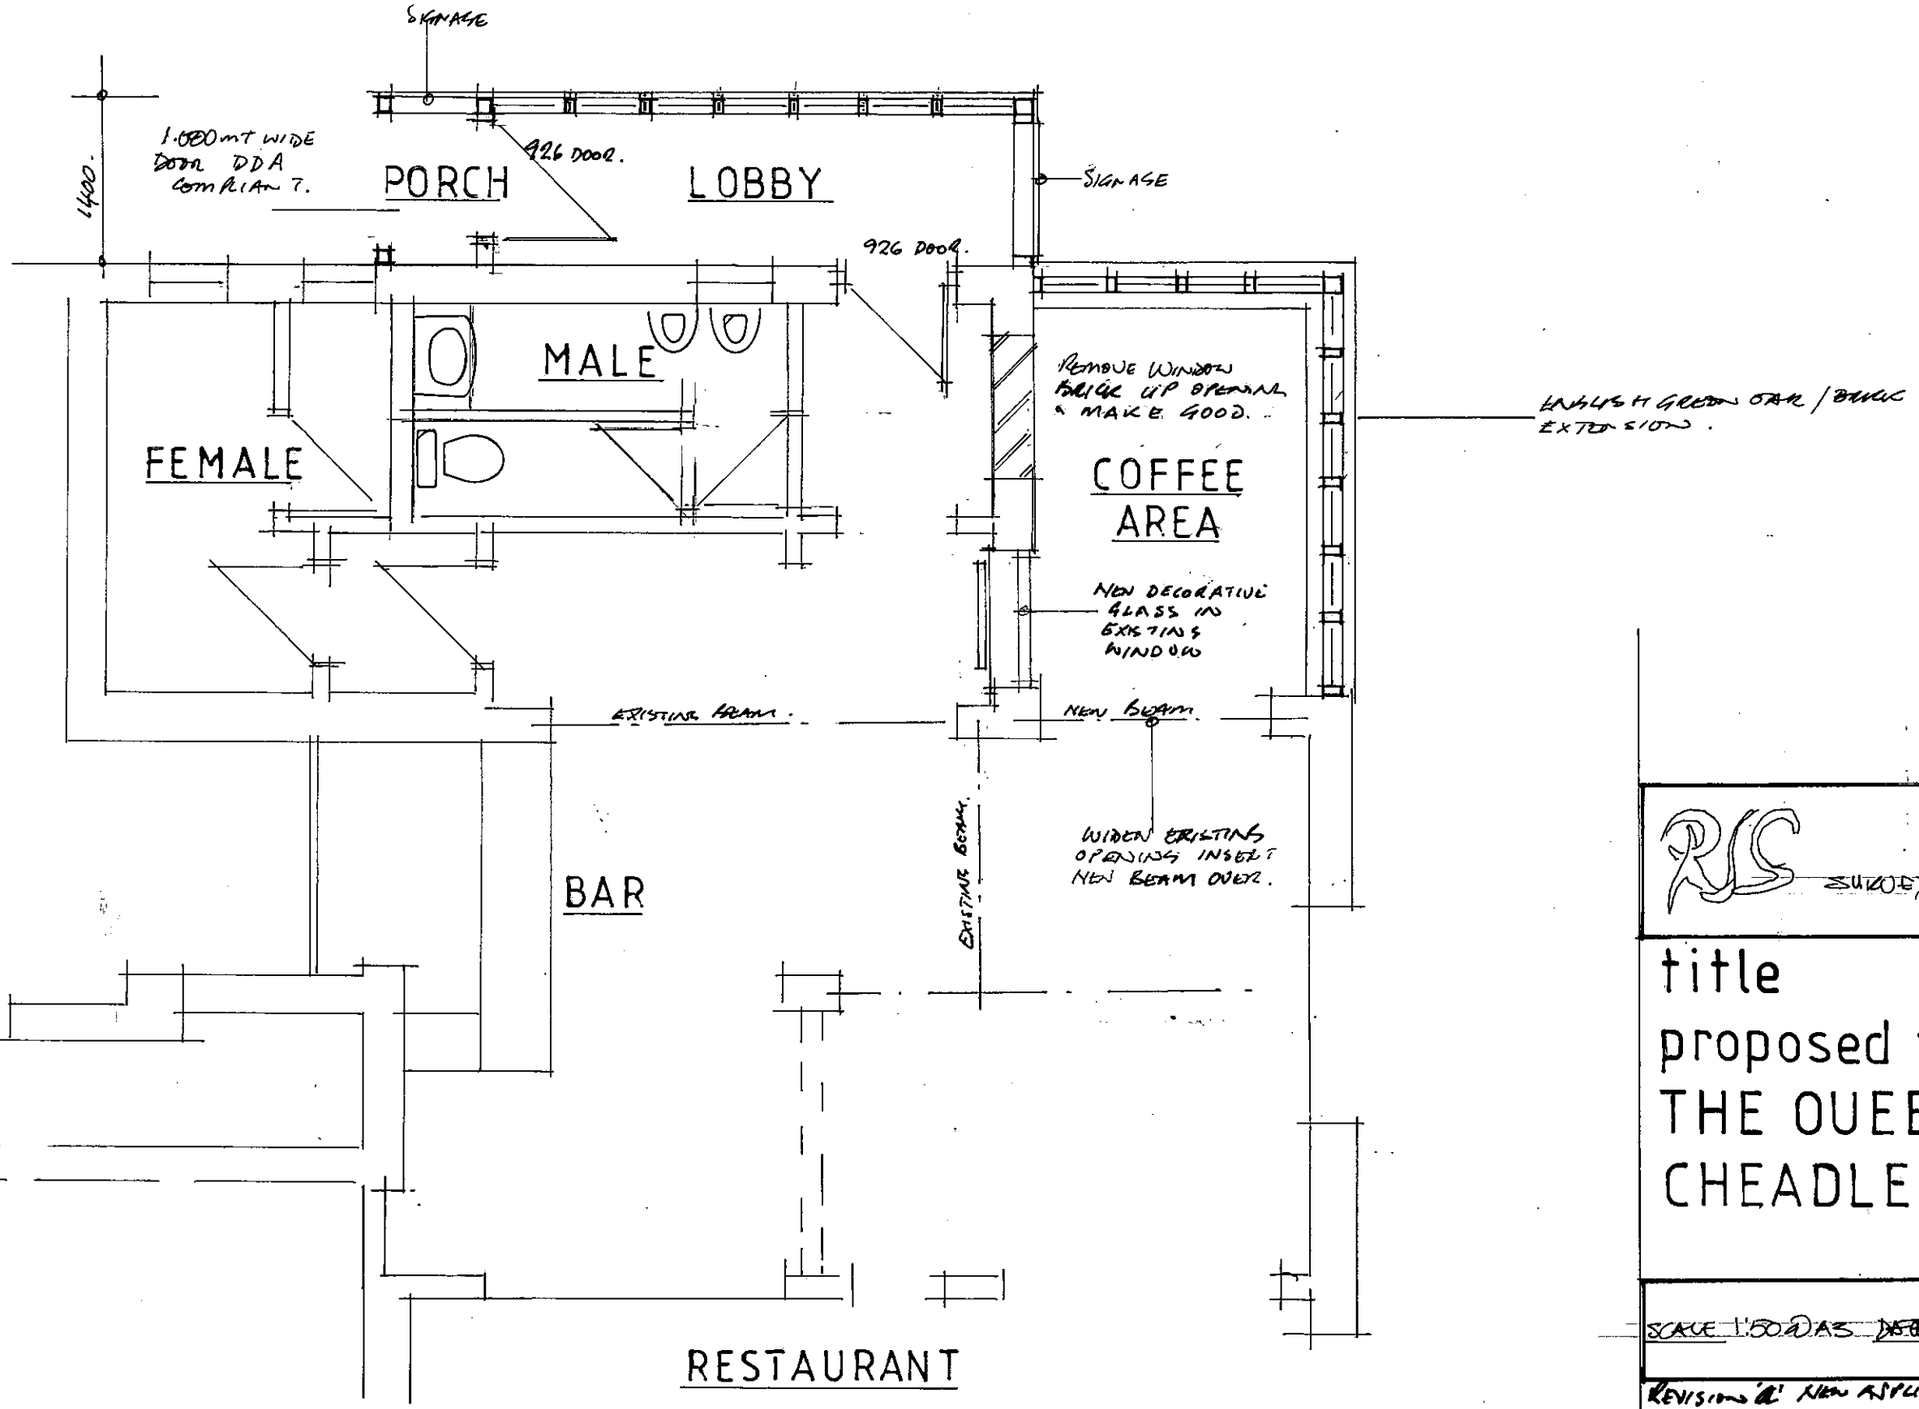

RJS SURVEY SERVICES.

title
proposed floor plan
THE QUEENS FREEHAY
CHEADLE ST10 1RF

SCALE 1:50 @ A3 ~~DATE~~ SEPT 2017 DRAWN

REVISIONS 'a' NEW APPLICATION. REV.

DWG No ARR/rjs/04a

EXISTING PART GROUND FLOOR PLAN

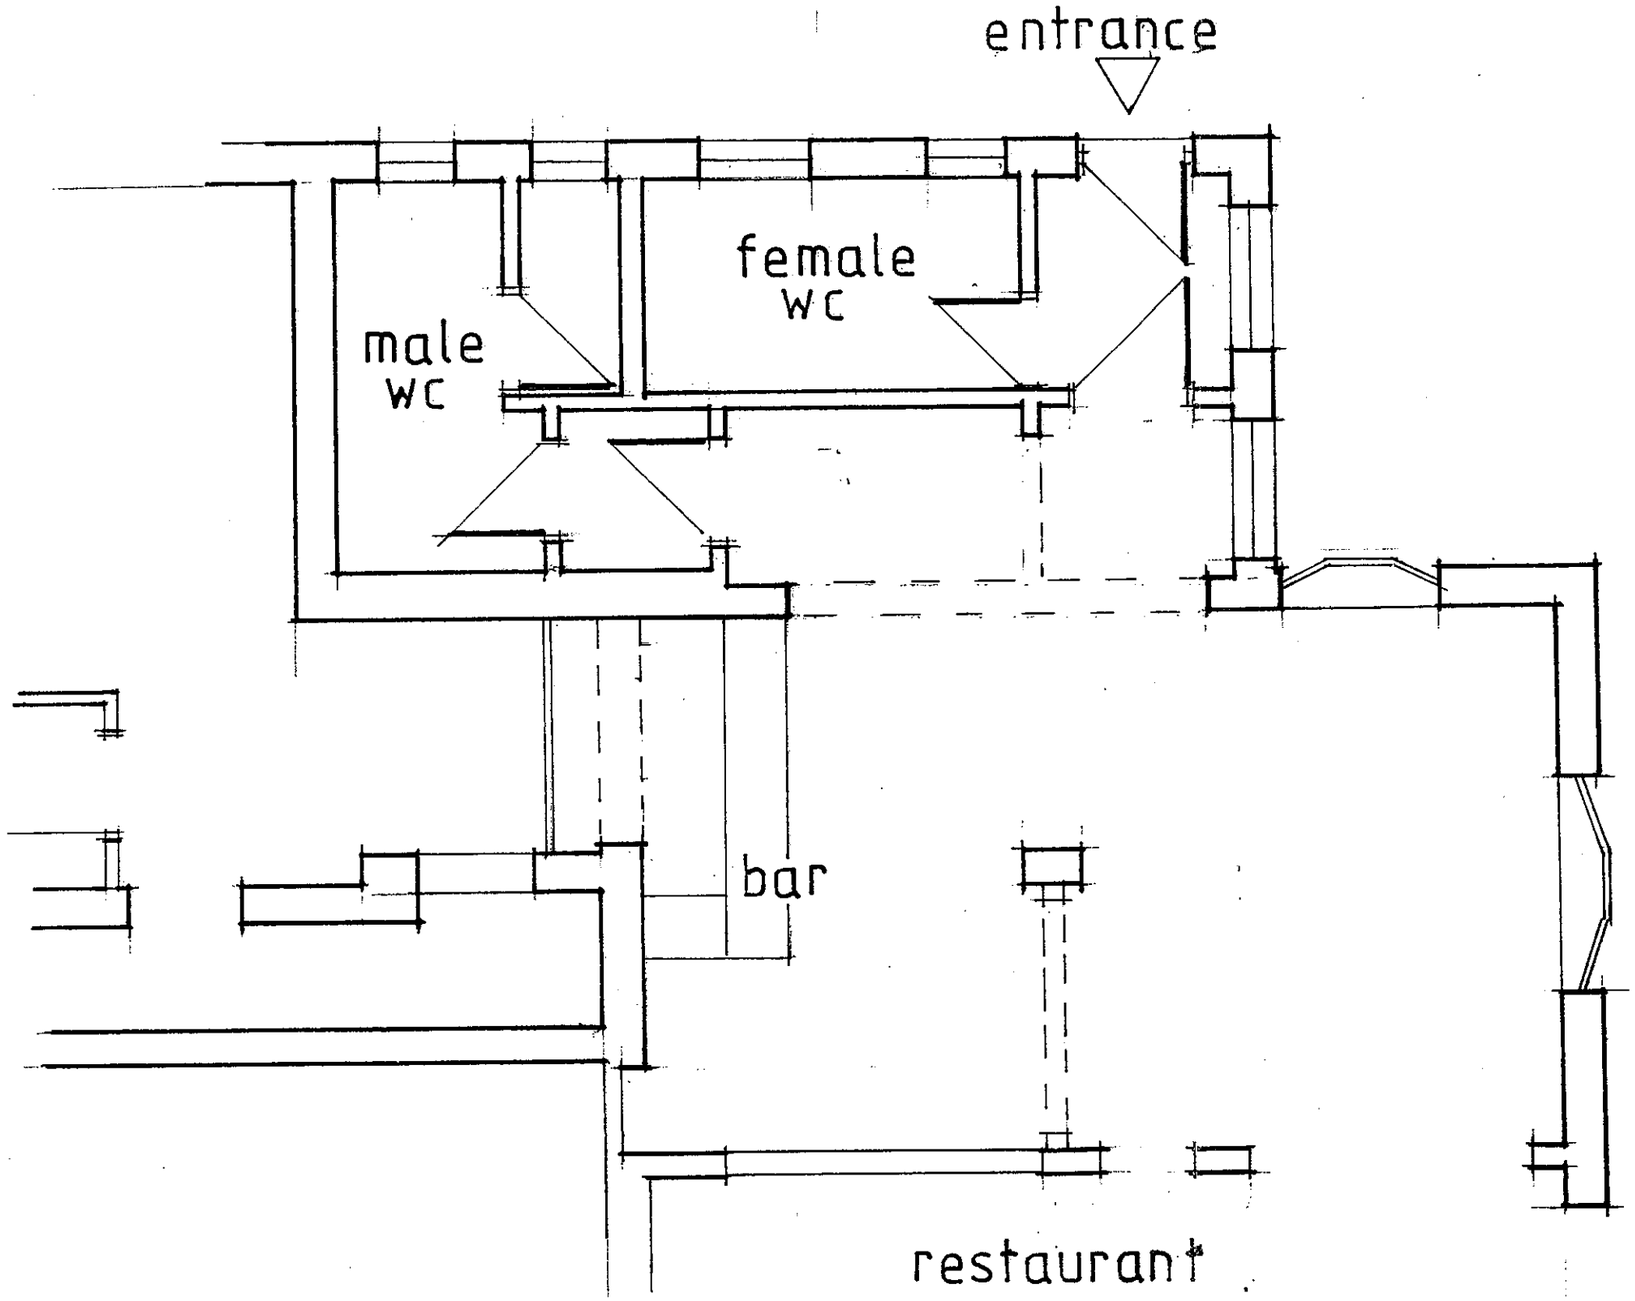

RJS survey services

TITLE

Existing floor plan
THE QUEENS Freeho
Counslow Road
CHEADLE ST10 1RF

SCALE 1:50 @ A3 DATE APPLIS DRAWN

(a) REVISION NEW APPLICATION.

DWG No ARR/rjs/03 a

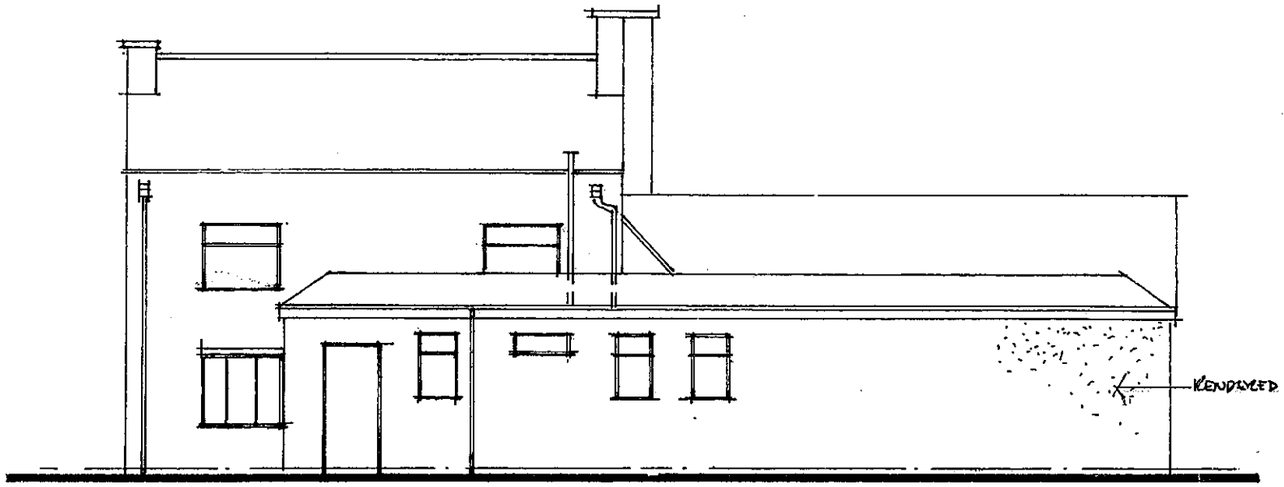

existing front elevation

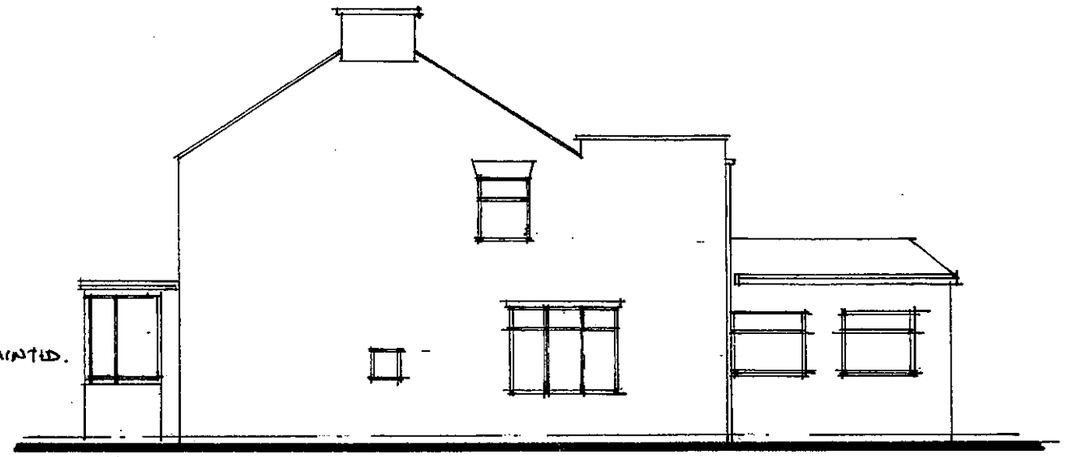

existing side elevation

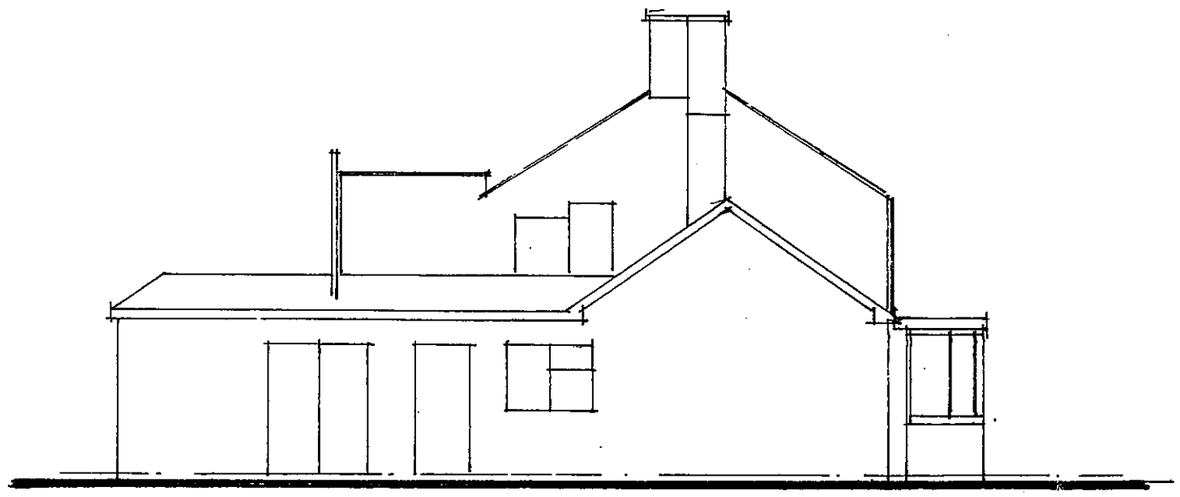

existing side elevation

RLC survey services

TITLE
existing elevations
The QUEENS Freeha
Counslow Road
CHEADLE ST10 1RF.

SCALE 1:100 DATE APRIL 13. DRAWN:

REVISION (01) NEW APPLICATION.

DWG No ARR/rjs/01 a