
Copyright of this drawing is vested in the Architect and it must not be copied or reproduced without consent. Figured dimensions only are to be taken from this drawing. All contractors must visit the site and be responsible for taking and checking all dimensions relative to their work. Hewitt&Carr Architects Ltd are to be advised of any variation between drawings and site conditions.
CLIENTS ARE ADVISED TO CLARIFY DIMENSIONS WITH THE ARCHITECT PRIOR TO SETTING OUT AND NOT TO SCALE FROM THE DRAWING

Rev.	Drawn	Comments	Date

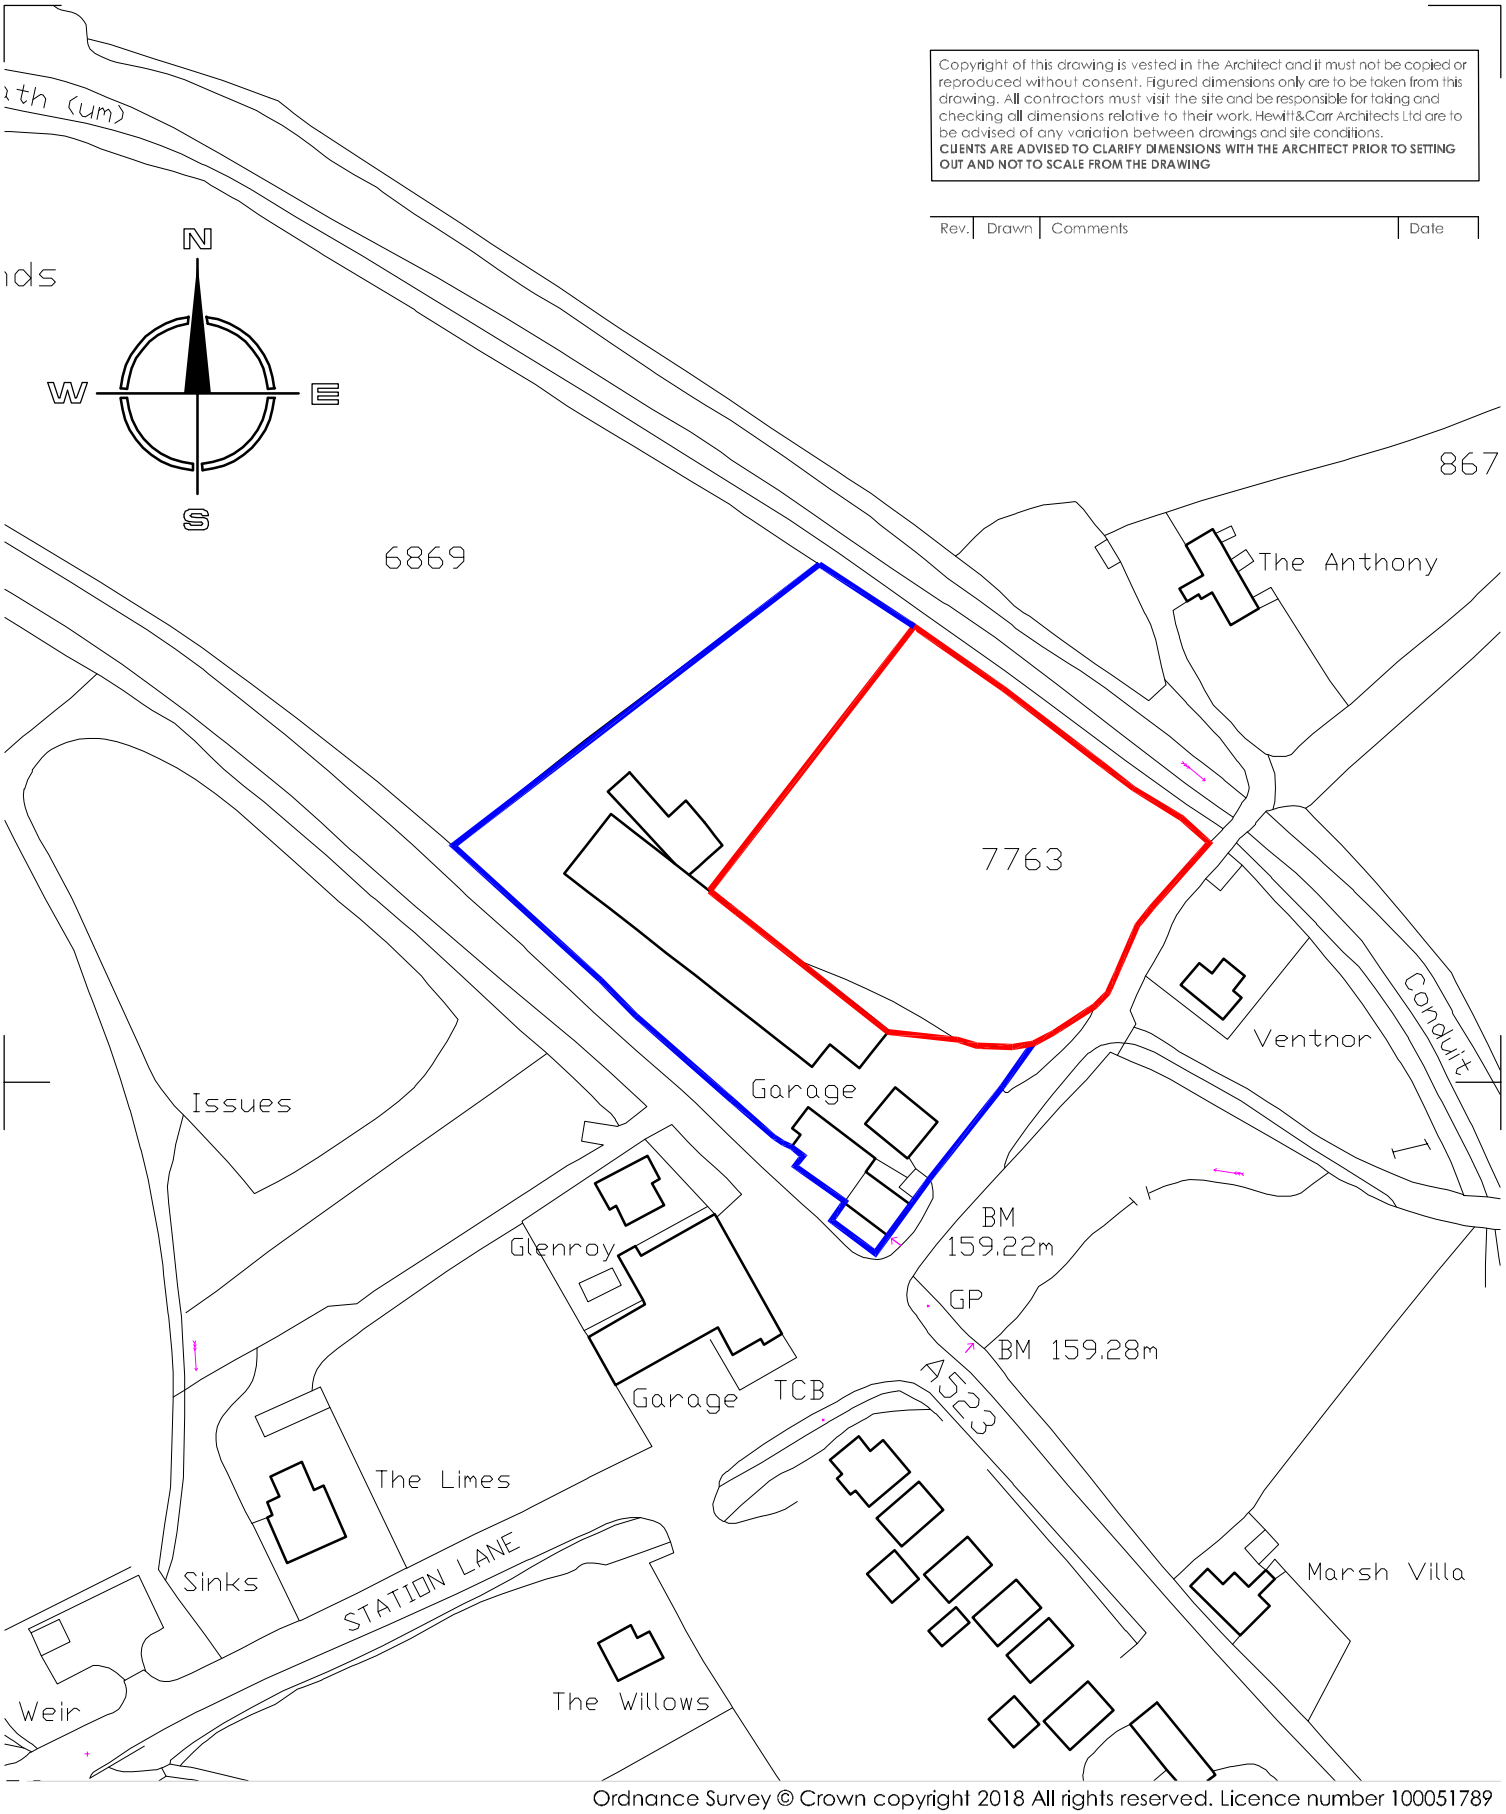

Ordnance Survey © Crown copyright 2018 All rights reserved. Licence number 100051789

Client	JIM HALLAM LANDROVERS
Project	Residential Development
Title	Site Location Plan
Project No	00729
Drawing No.	_ AL(0)01
Rev	A
Status	PLANNING
Date	MAY 2018
Scale @A4	1:1250
Drawn	NJH
Checked	

Hewitt&Carr Architects
A: 2-4 Cross Street | Cheadle | Staffordshire | ST10 1NP
T: 01538 756888
E: enquiries@hcarchitects.co.uk
W: www.hcarchitects.co.uk

File Ref H:\