LOCATION PLAN

1:1250

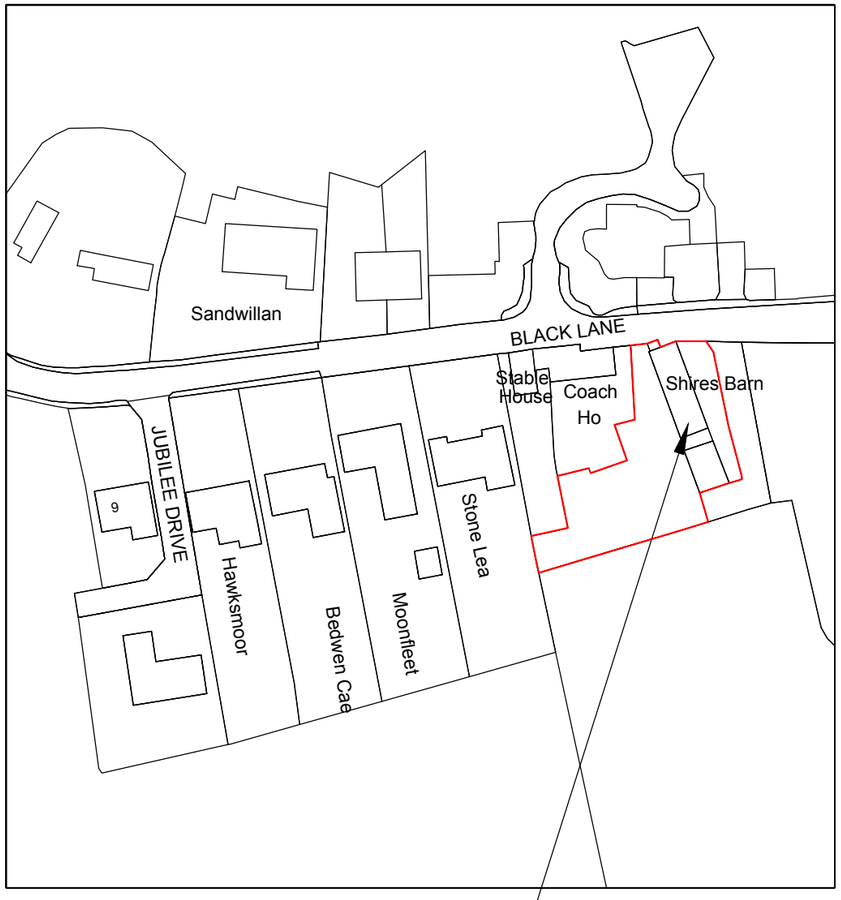

SITE PLAN

1:500

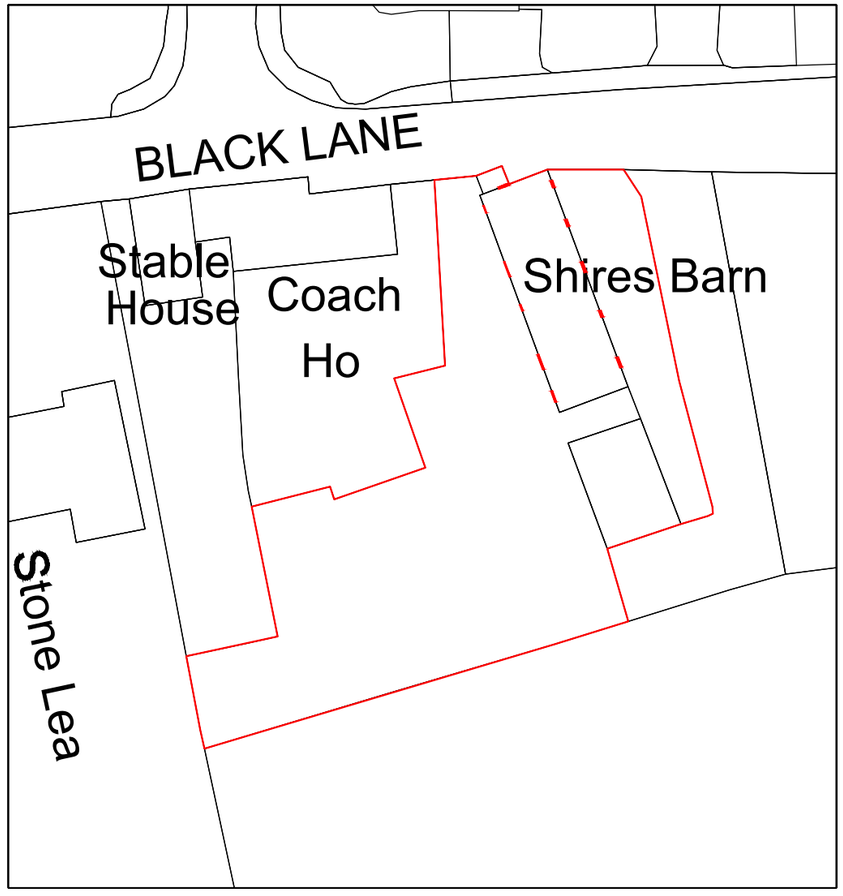

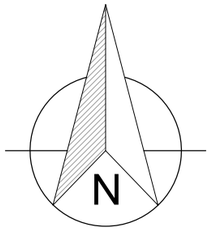

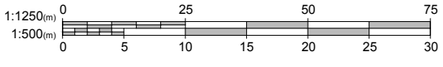

1. All dimensions in millimetres (mm) and levels in metres (m) unless noted otherwise.
2. This drawing to be read in conjunction with all other relevant drawings and specification.
3. All work to comply with the relevant British Standards, Codes of Practice and the Building Regulations.

Revisions:

Customer: Mr Marc Stevens
Shires Barn
Black Lane
Stoke-On-Trent, Staffordshire
ST10 2JQ

Drawing Title: Location and Site plan

Drawing No: 1363/PP/01	Contract No: EG1363AW
Scale: As Shown	Starting Date: 23/08/2018
Drawn: V.Podkolzina / Size: A3	Revision: . / Ref No: .

Fit the best Everest

EVEREST
CONSERVATORIES
EVEREST HOUSE
SOPERS ROAD
CUFFLEY
EN6 4SG

© Crown copyright. All rights reserved.
License numbers 010031673 and 100042205