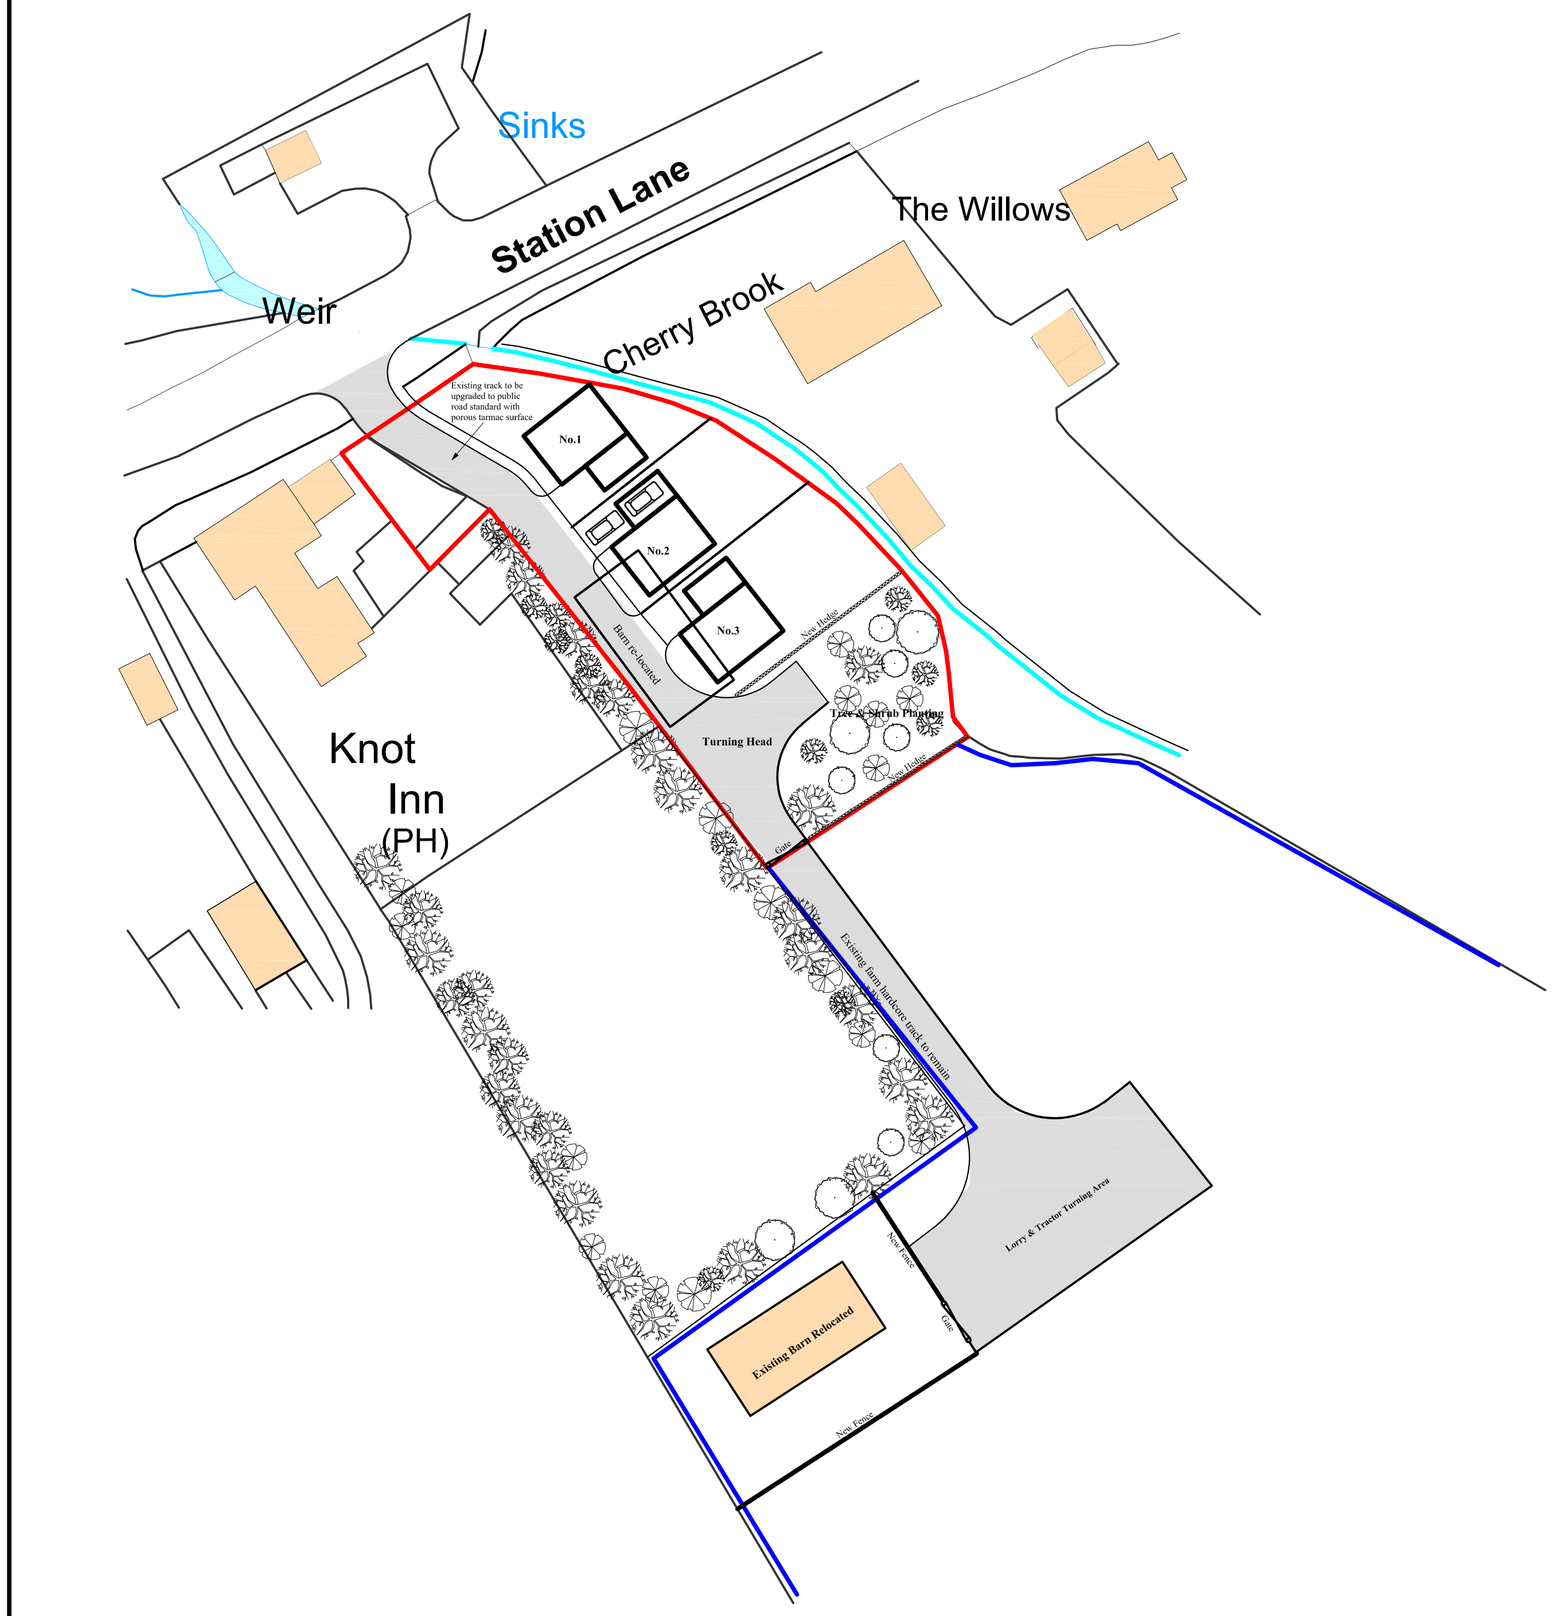

Indicative three house layout - Scale 1:500

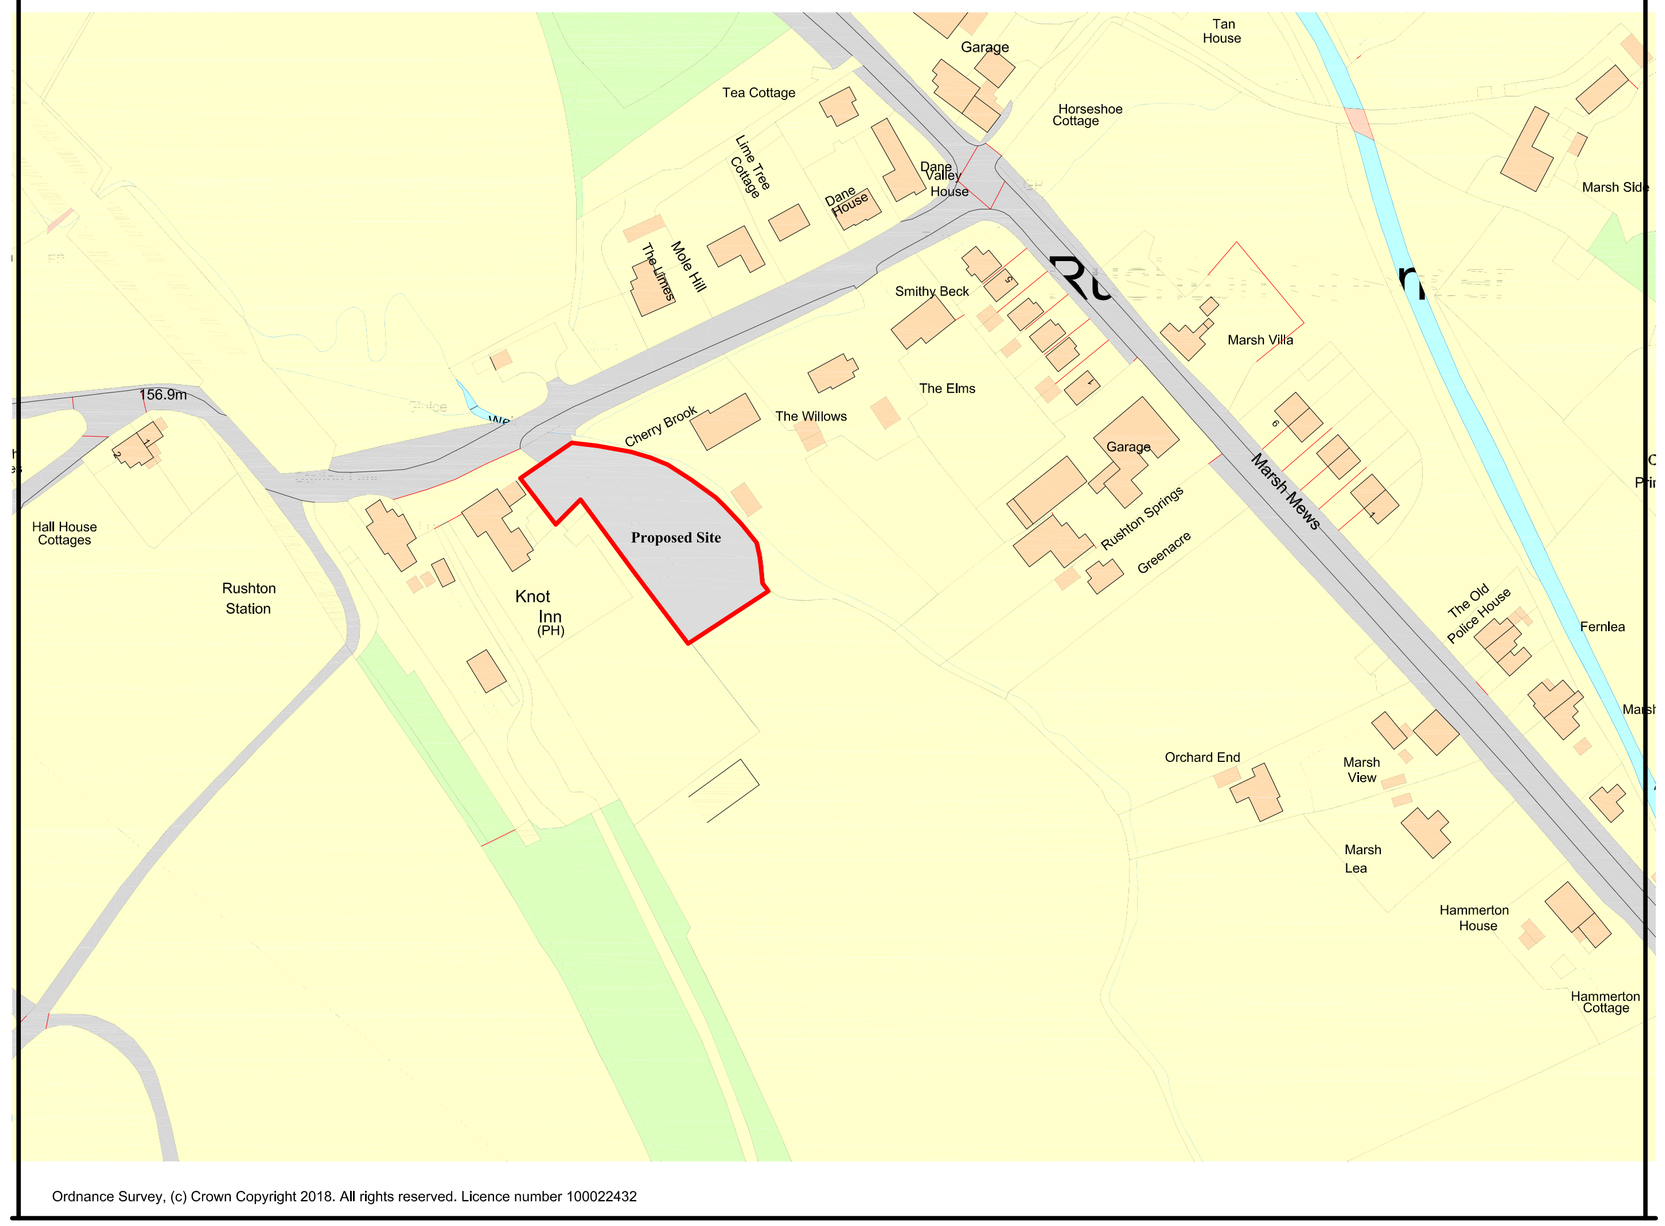

Ordnance Survey, (c) Crown Copyright 2018. All rights reserved. Licence number 100022432

Location Plan 1:2500

This drawing is not a contractual/constructual specification. and is intended for planning purposes only.
Please refer to indvidual contractors written specifications and details for contractual details.

All work must conform with Planning, Building Control and CDM Regulations. Dimensions to be checked on site prior to commencement of work.
E&OE

REV	REVISION	DATE	BY

Ivan J. Cooper (Moorside) Ltd
Architectural and Engineering Design
Cauldon Lowe, Stoke on Trent, ST10 3ET.
Phone 01538 702738, Fax 702662.

CLIENT: Mr Richard Bailey

CONTRACT: Mill House Farm Rushton Spencer Macclesfield SK11 0QU
Land to East of Knott Inn Rushton Spencer

TITLE: Indicative Three House Plan

CONTRACT No:

SCALES: As Indicated

DATE: 16/07/18 DRAWN: ijc

DRAWING NUMBER: 3605–01

DRAWN