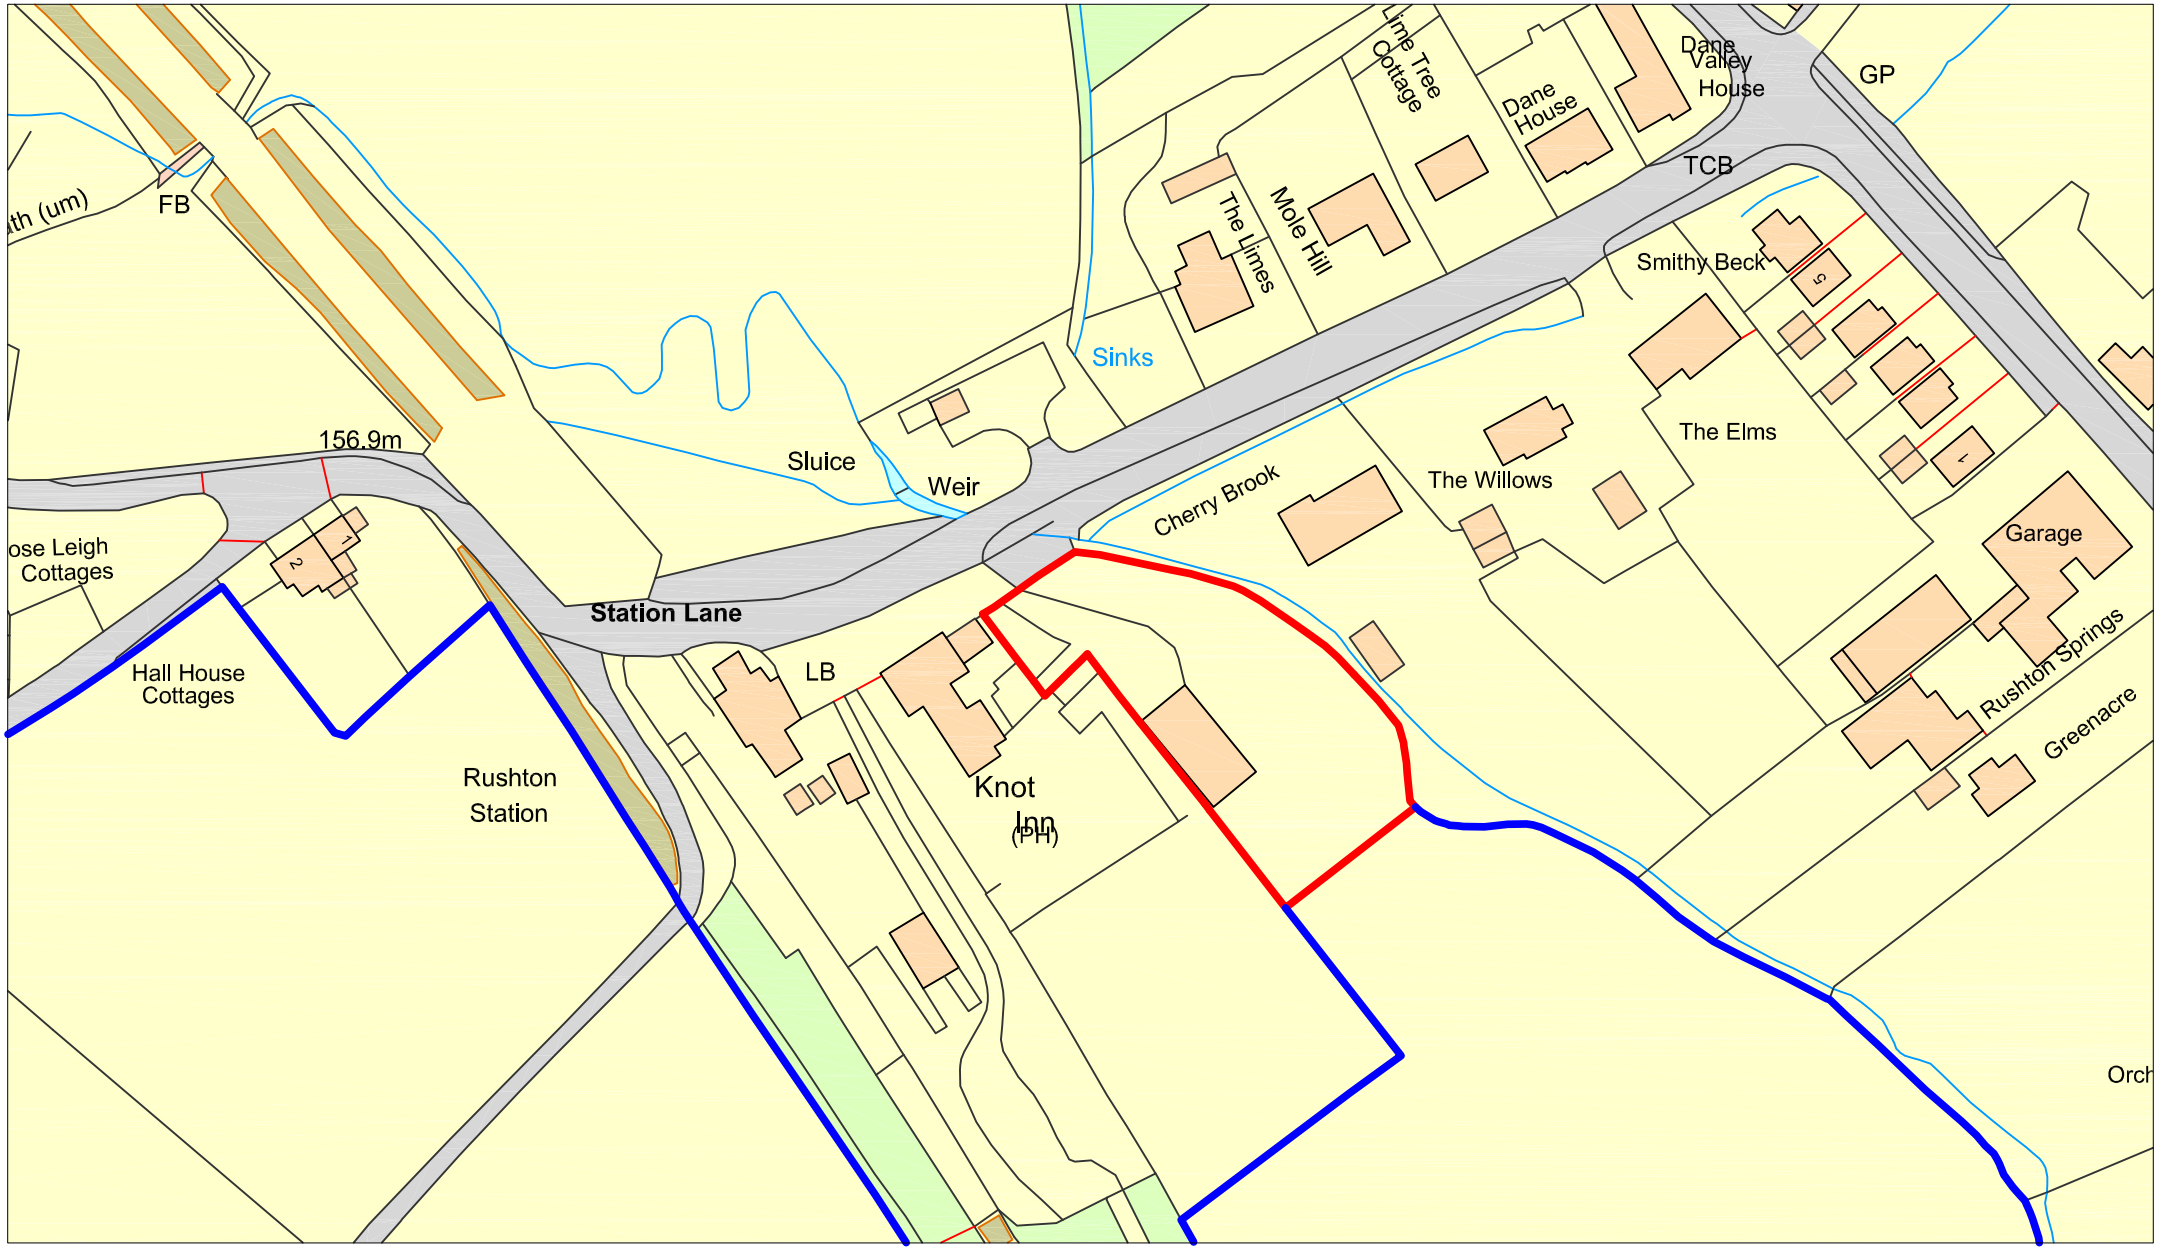

LAND TO EAST OF THE KNOT INN, STATION LANE, RUSHTON-SPENCER
LOCATION PLAN

Drawing No. 700-1 **Scale - 1:1250** **Paper size: A4** **Date: 25 June 2018**

N

KEN WAINMAN ASSOCIATES Ltd, 31A St. Edward Street, Leek, Staffs, ST13 5DN