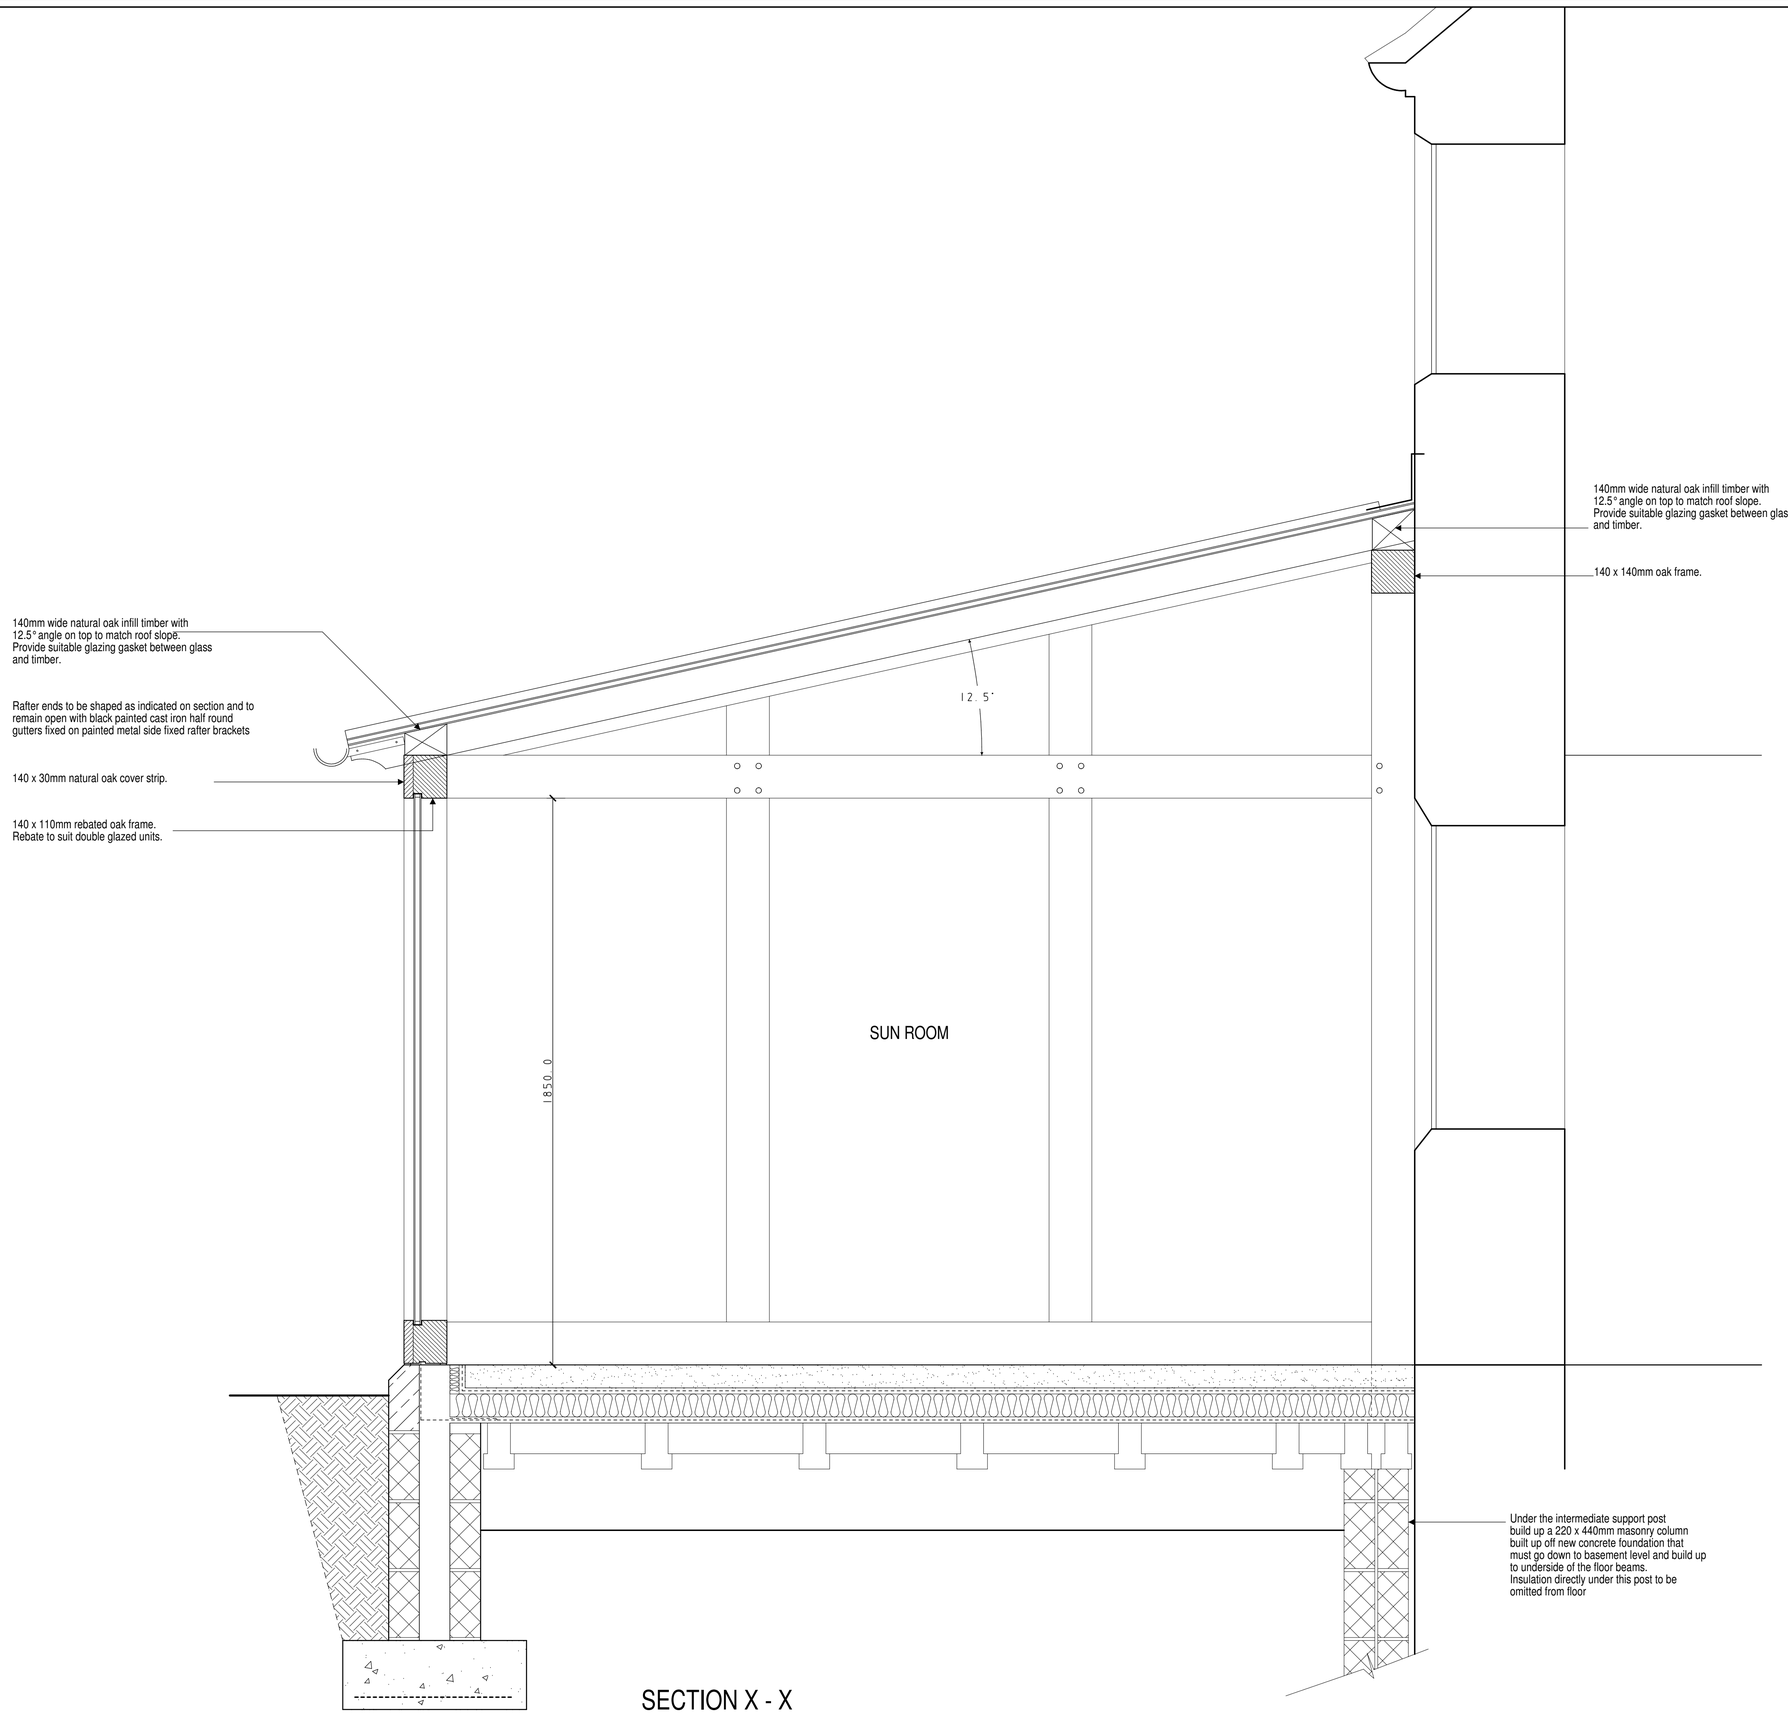

SECTION X - X

0mm 100mm 200mm 300mm 400mm 500mm 600mm 700mm

scale bar @ 1:10

MR & MRS WOOD

PROPOSED SUN ROOM,
BROOK COTTAGE,
THE VILLAGE, ENDON
STOKE-ON-TRENT,
ST9 9EY

JOINERY DETAILS
SHEET 5

Date	Sheet	Scale
AUG 2018	A1	1:10
Drg No.	Rev.	Drawn
2016-2155-15	-	AGR

A -

SAMMONS Architectural LIMITED
Chartered Institute of Architectural Technologists Registered Practice
10 Cawdry Buildings, Fountain Street, Leek. ST13 6JP
Telephone: 01538 386002
E-mail: info@sammonsltd.co.uk
Web: www.sammonsltd.co.uk

This drawing is copyright. Do not scale.
All dimensions must be checked prior to commencement.