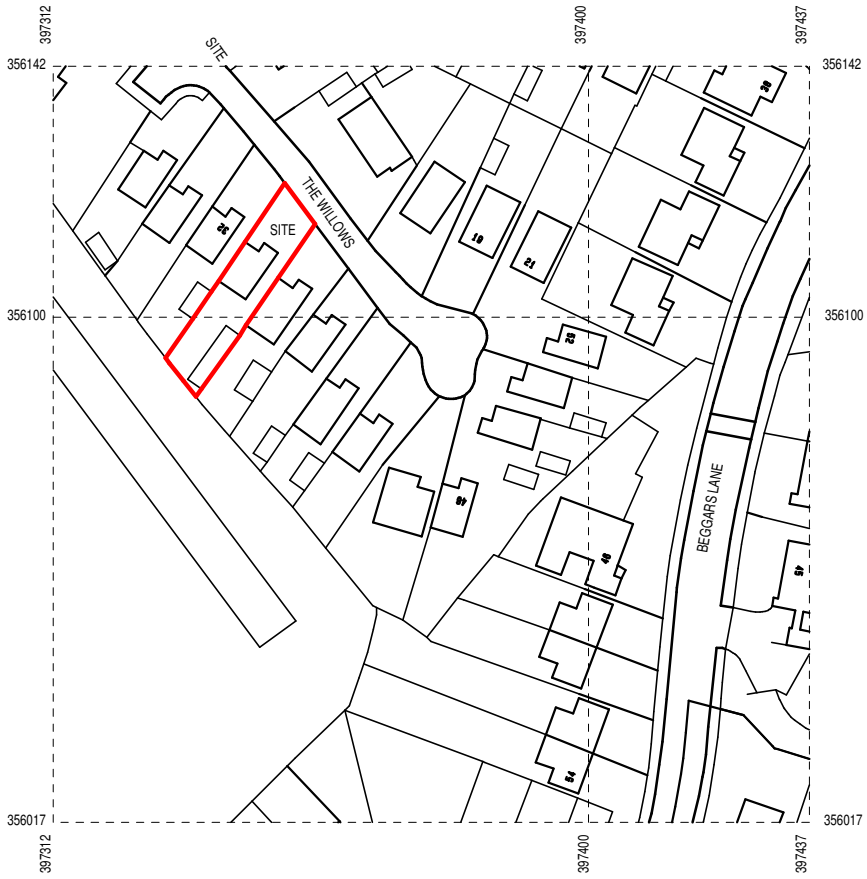

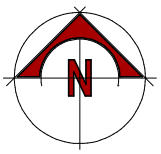

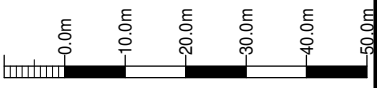

scale bar @ 1:1250

LOCATION PLAN

SCALE 1:1250

Serial number: 145477
© Crown copyright and database right 2018
Ordnance Survey licence 100048957

MR A GRAHAM

PROPOSED REAR EXTENSION + INTERNAL ALTERATIONS AT
34 THE WILLOWS,
LEEK,
STAFFORDSHIRE,
ST13 8XF

LOCATION PLAN

Date	Sheet	Scale
AUG 2018	A4	1:1250
Drg No.	**Rev.**	**Drawn**
2018-2360-04	A	ASR

A - 05/09/2018 - TITLE SHEET UPDATED

SAMMONS Architectural LIMITED
Chartered Institute of Architectural Technologists Registered Practice

10 Cawdry Buildings, Fountain Street, Leek. ST13 6JP
Telephone: 01538 386002
E-mail: info@sammonsltd.co.uk
Web: www.sammonsltd.co.uk

This drawing is copyright.
All dimensions must be checked prior to commencement.