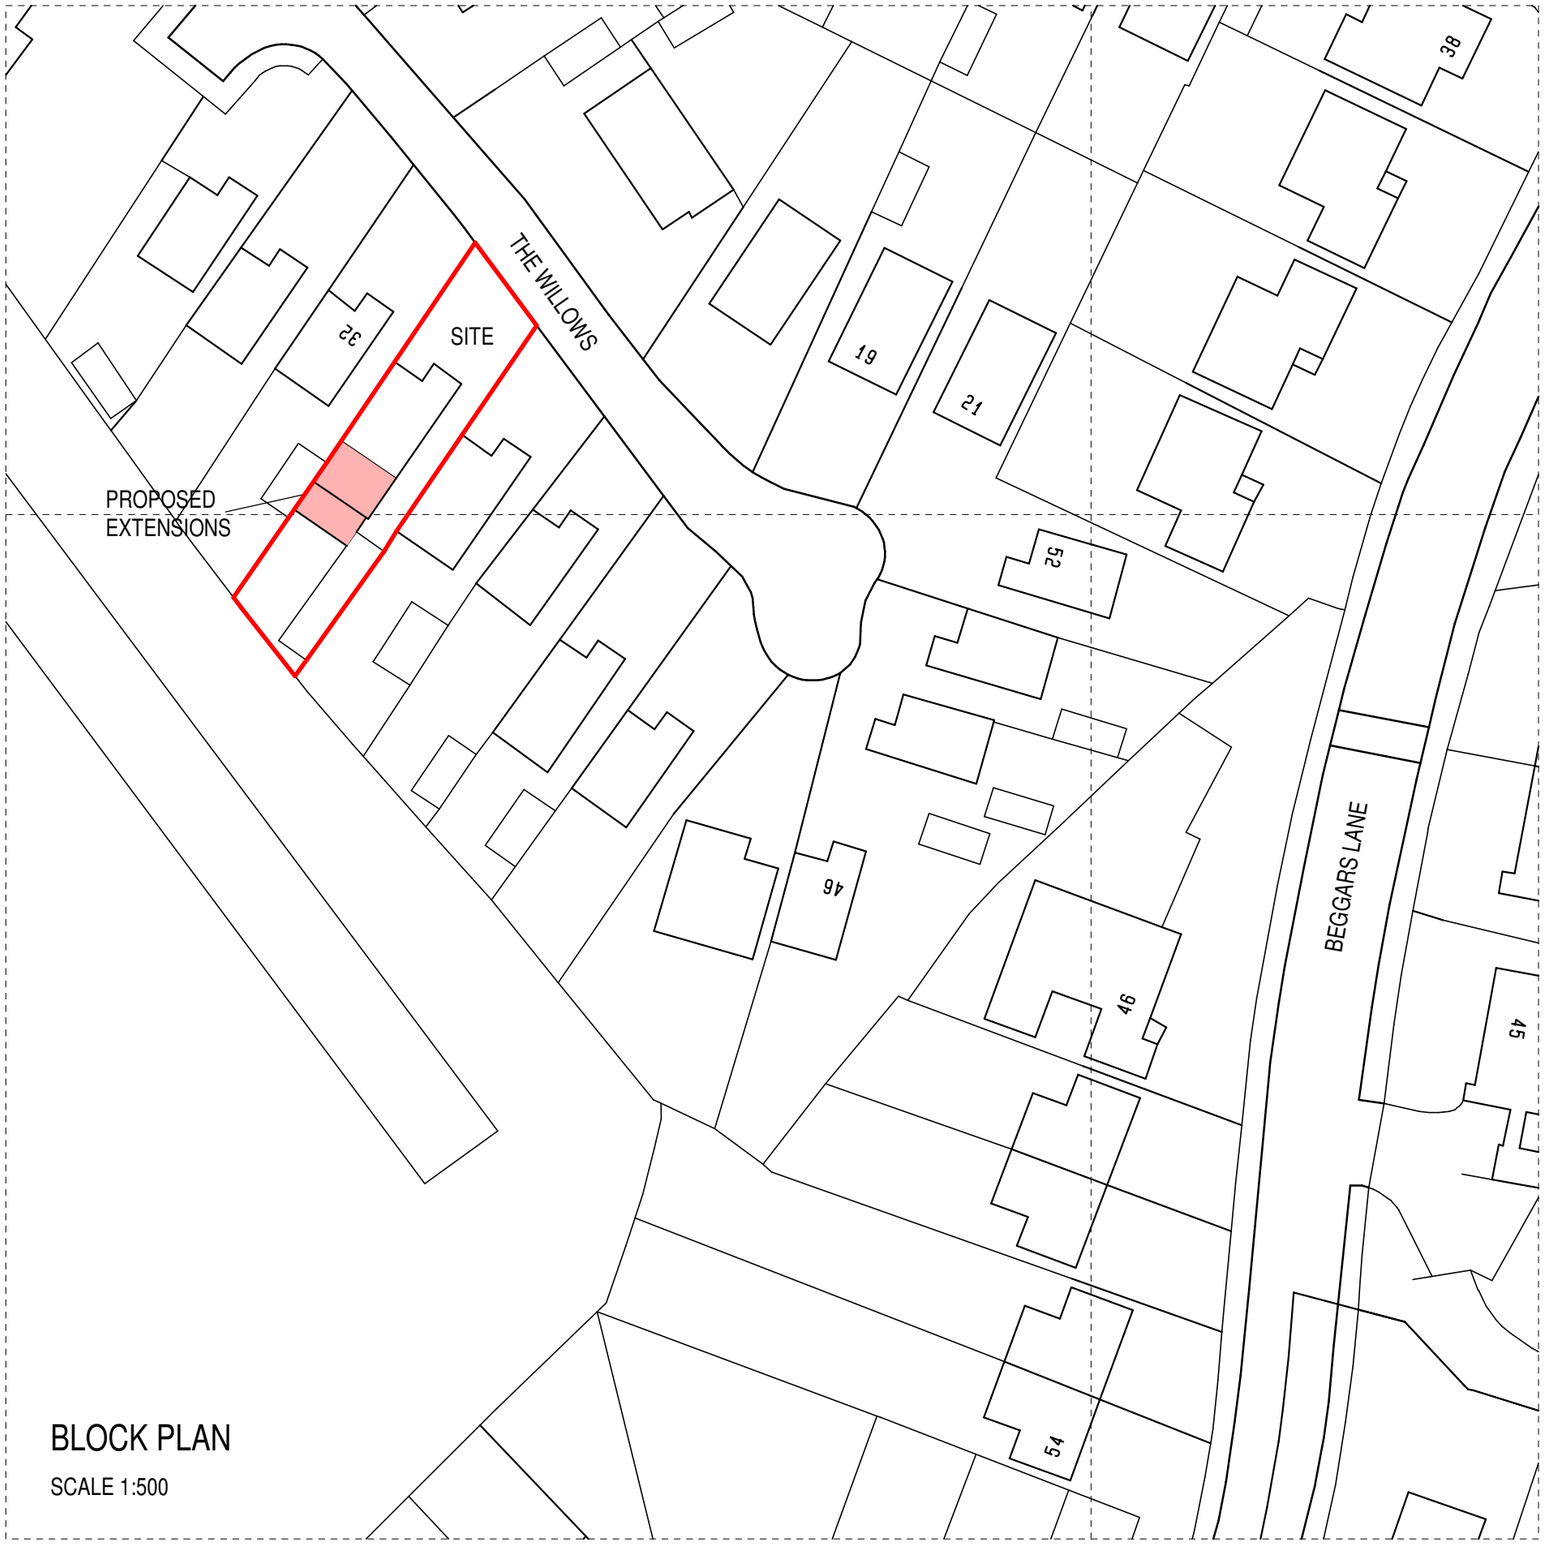

BLOCK PLAN

SCALE 1:500

Serial number: 145477
© Crown copyright and database right 2018
Ordnance Survey licence 100048957

N

0.0m 5.0m 10.0m 15.0m 20.0m 25.0m

scale bar @ 1:500

MR A GRAHAM

PROPOSED REAR EXTENSION +
INTERNAL ALTERATIONS AT
34 THE WILLOWS,
LEEK,
STAFFORDSHIRE,
ST13 8XF

BLOCK/SITE PLAN

Date	Sheet	Scale
SEPT 2018	A3	1:500
Drg No.	Rev.	Drawn
2018-2360-05	A	ASR

A - 05/09/2018 - TITLE SHEET UPDATED

SAMMONS Architectural LIMITED
Chartered Institute of Architectural Technologists Registered Practice
10 Cawdry Buildings, Fountain Street, Leek. ST13 6JP
Telephone: 01538 386002
E-mail: info@sammonsltd.co.uk
Web: www.sammonsltd.co.uk

This drawing is copyright.
All dimensions must be checked prior to commencement.