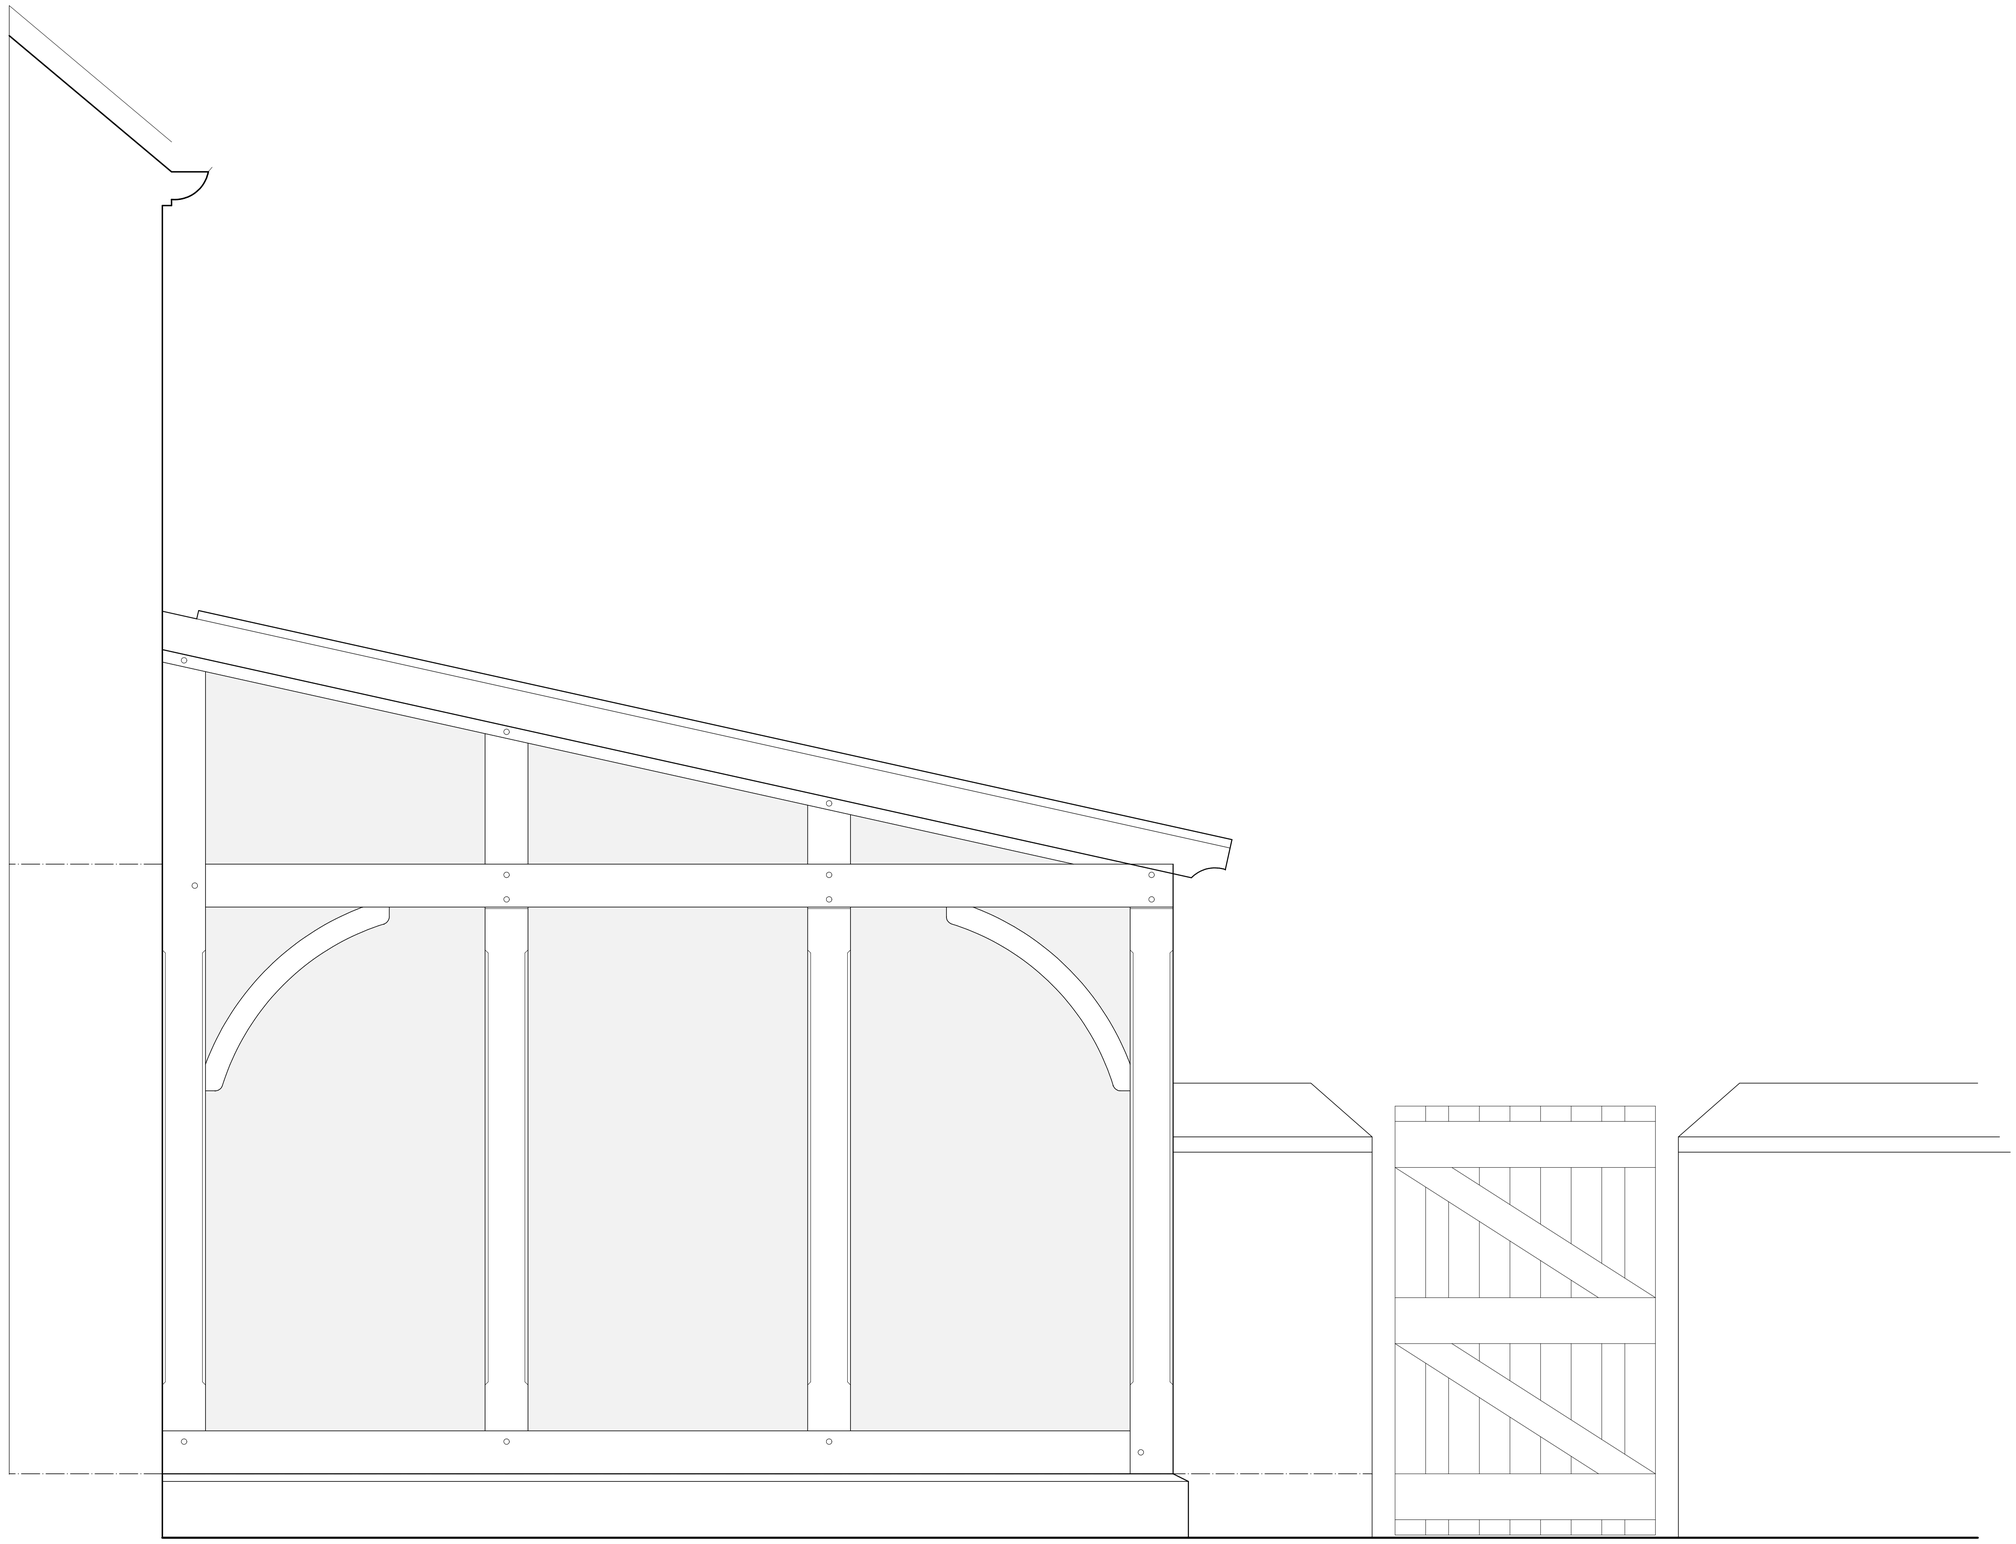

SIDE ELEVATION

0mm 100mm 200mm 300mm 400mm 500mm 600mm 700mm

scale bar @ 1:10

# MR & MRS WOOD

PROPOSED SUN ROOM,
BROOK COTTAGE,
THE VILLAGE, ENDON
STOKE-ON-TRENT,
ST9 9EY

JOINERY DETAILS
SHEET 3

| Date | Sheet | Scale |
|---|---|---|
| AUG 2018 | A1 | 1:10 |
| Drg No. | Rev. | Drawn |
| 2016-2155-13 | - | AGR |

A -

SAMMONS Architectural LIMITED
Chartered Institute of Architectural Technologists Registered Practice
10 Cawdry Buildings, Fountain Street, Leek. ST13 6JP
Telephone: 01538 386002
E-mail: info@sammonsltd.co.uk
Web: www.sammonsltd.co.uk

This drawing is copyright. Do not scale.
All dimensions must be checked prior to commencement.