
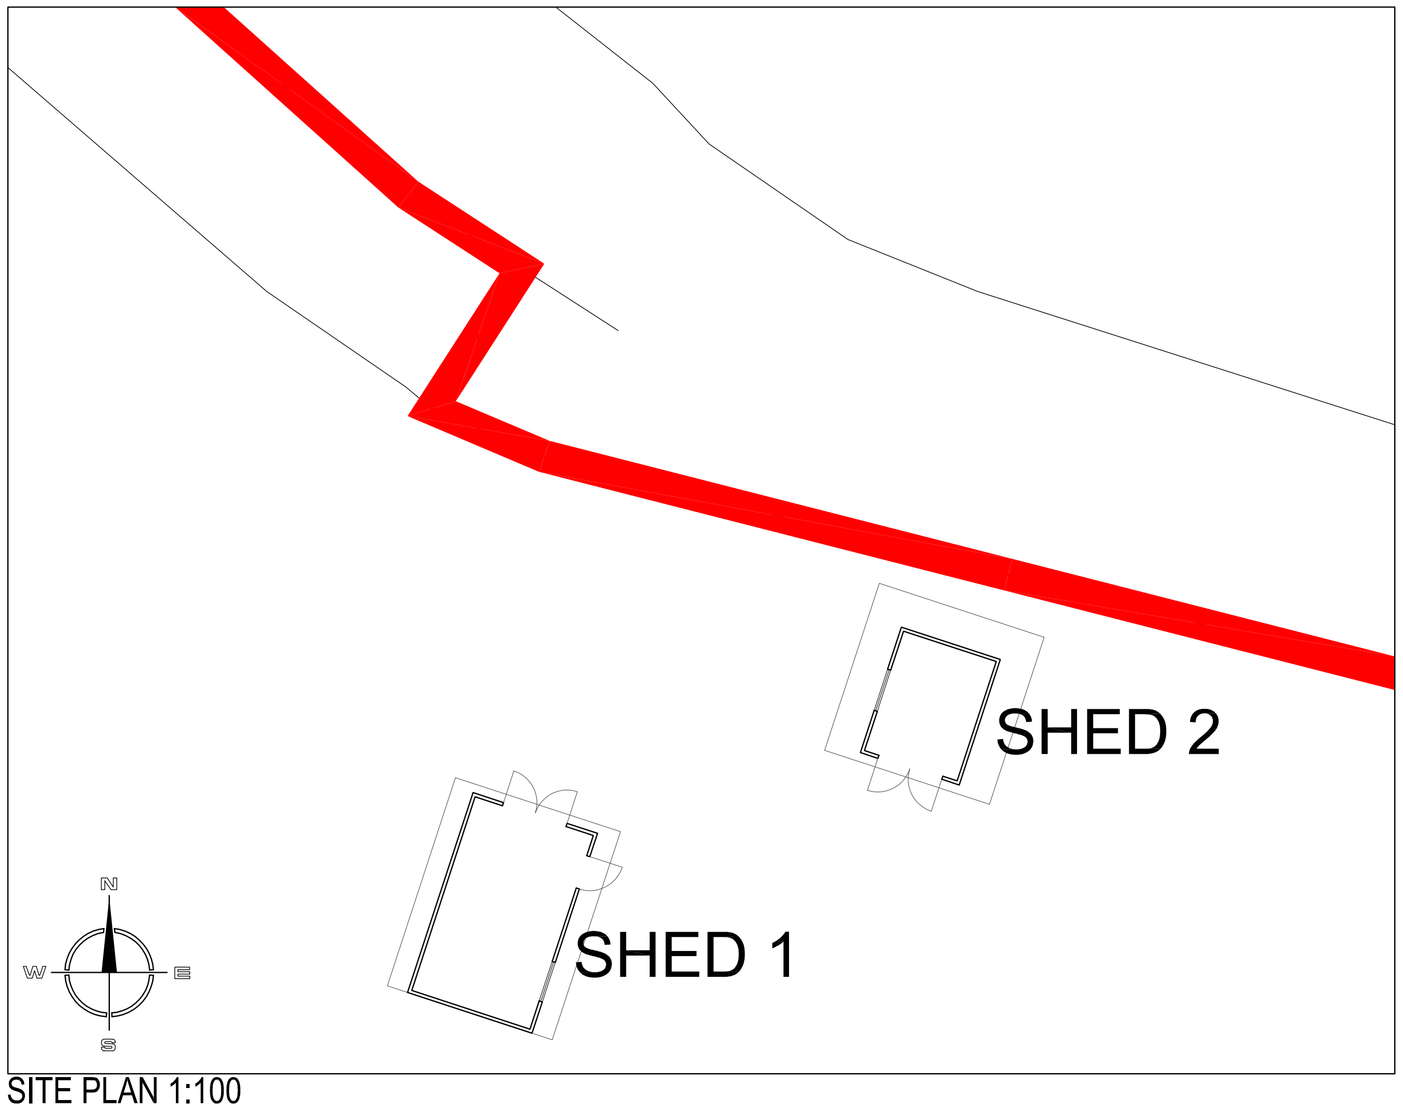


SITE PLAN 1:100

Ordnance Survey © Crown copyright 2018 All rights reserved. Licence number 100051789

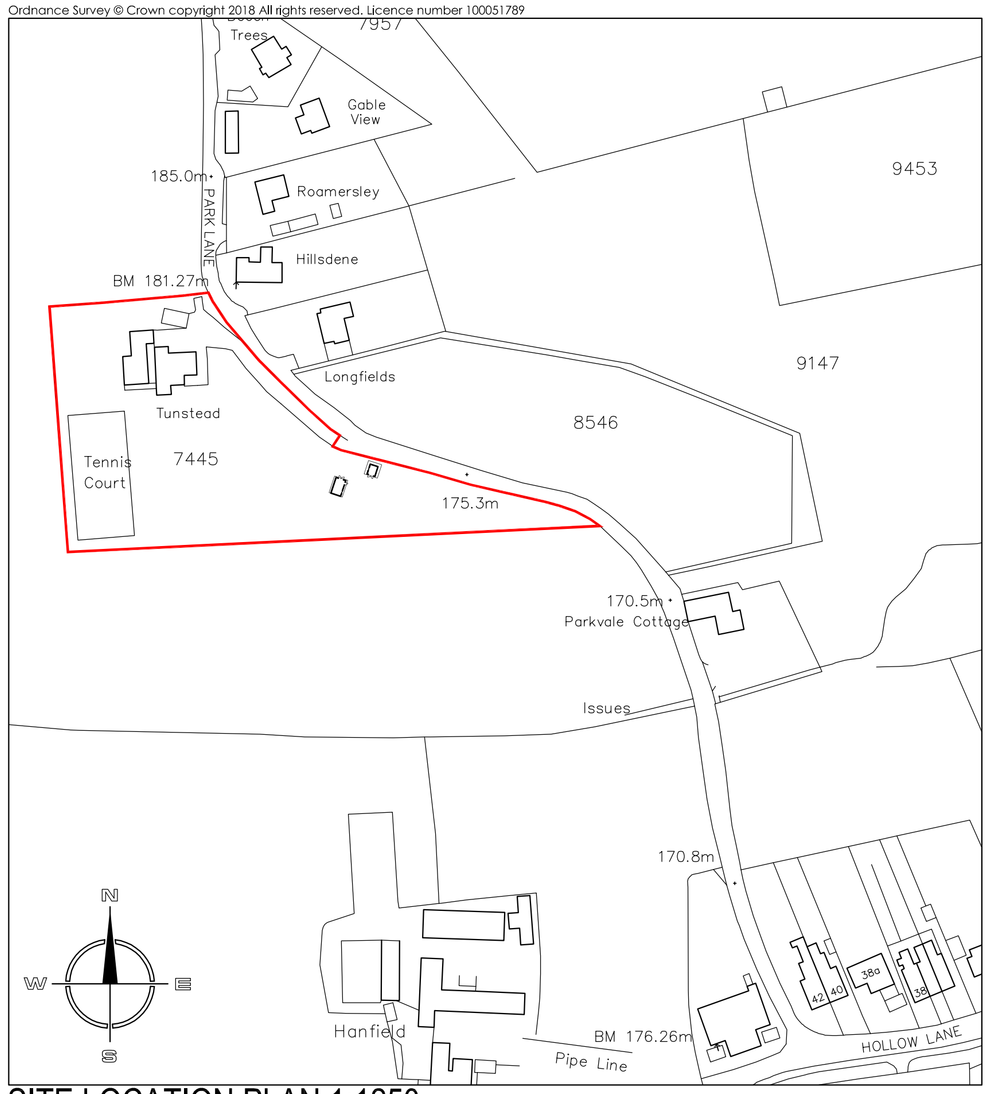


SITE LOCATION PLAN 1:1250


Copyright of this drawing is vested in the Architect and it must not be copied or reproduced without consent. Figured dimensions only are to be taken from this drawing. All contractors must visit the site and be responsible for taking and checking all dimensions relative to their work. Hewitt&Carr Architects Ltd are to be advised of any variation between drawings and site conditions.
CLIENTS ARE ADVISED TO CLARIFY DIMENSIONS WITH THE ARCHITECT PRIOR TO SETTING OUT AND NOT TO SCALE FROM THE DRAWING

Rev.	Drawn	Comments	Date
A	BC	Removed 'Do Not Scale'.	02/07/18



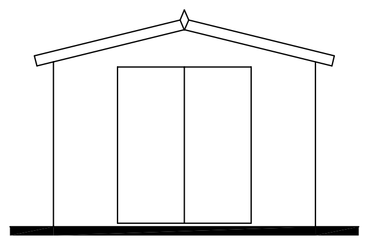


SHED 1 NORTH ELEVATION
1:50

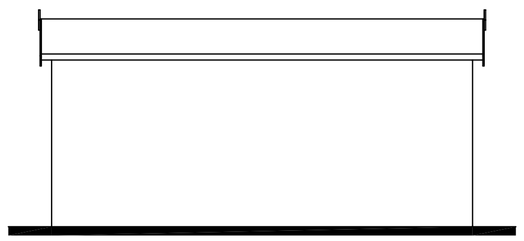


SHED 1 WEST ELEVATION
1:50


Extent of Concrete Base

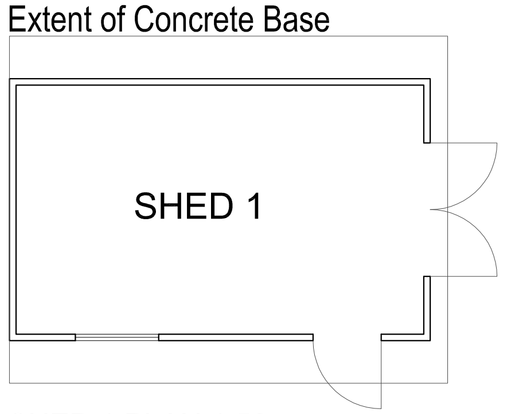


SHED 1 PLAN 1:50

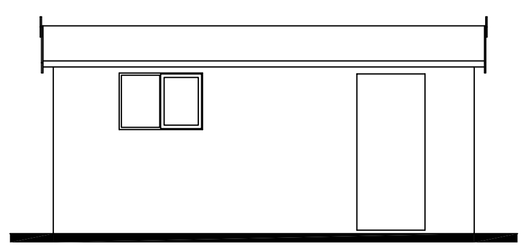


SHED 1 EAST ELEVATION
1:50

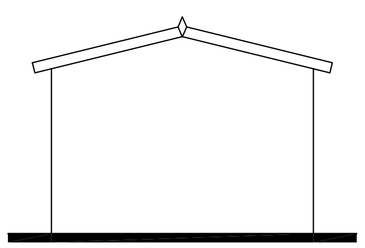


SHED 1 SOUTH ELEVATION
1:50

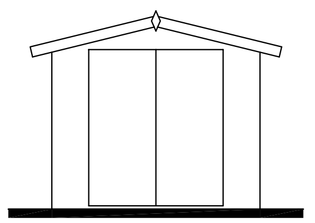


SHED 2 SOUTH
ELEVATION 1:50

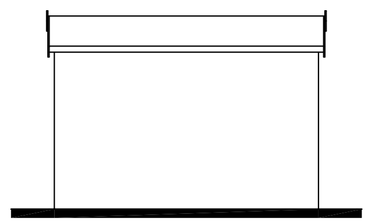

SHED 2 WEST
ELEVATION 1:50

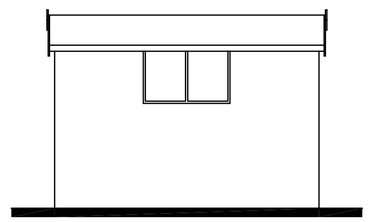


SHED 2 EAST
ELEVATION 1:50

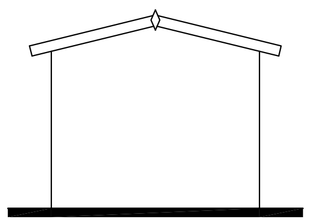

SHED 2 NORTH
ELEVATION 1:50

Extent of Concrete Base

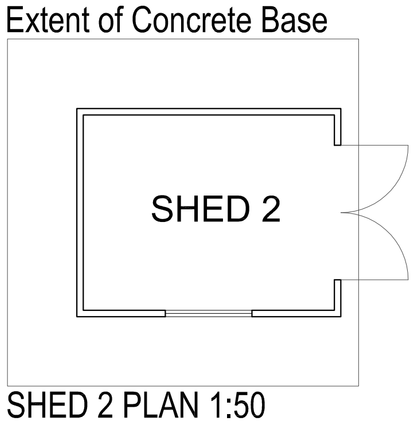

SHED 2 PLAN 1:50



Hewitt&Carr Architects
A: 2-4 Cross Street I Cheadle I Staffordshire I ST10 1NP
T: 01538 756888
E: enquiries@hcarchitects.co.uk
W: www.hcarchitects.co.uk

Client
Mr & Mrs Docksey

Project
Extension and Internal Alterations
at Tunstead, Park Lane, Cheddleton

Title
Plans & Elevations as Proposed

SURVEY

Status
Survey

Date June 2018 Drawn SG

Scale @A1 as stated Checked

Project No 00658 Drawing No. AL(0)20 Rev A

File Ref: H:\REF